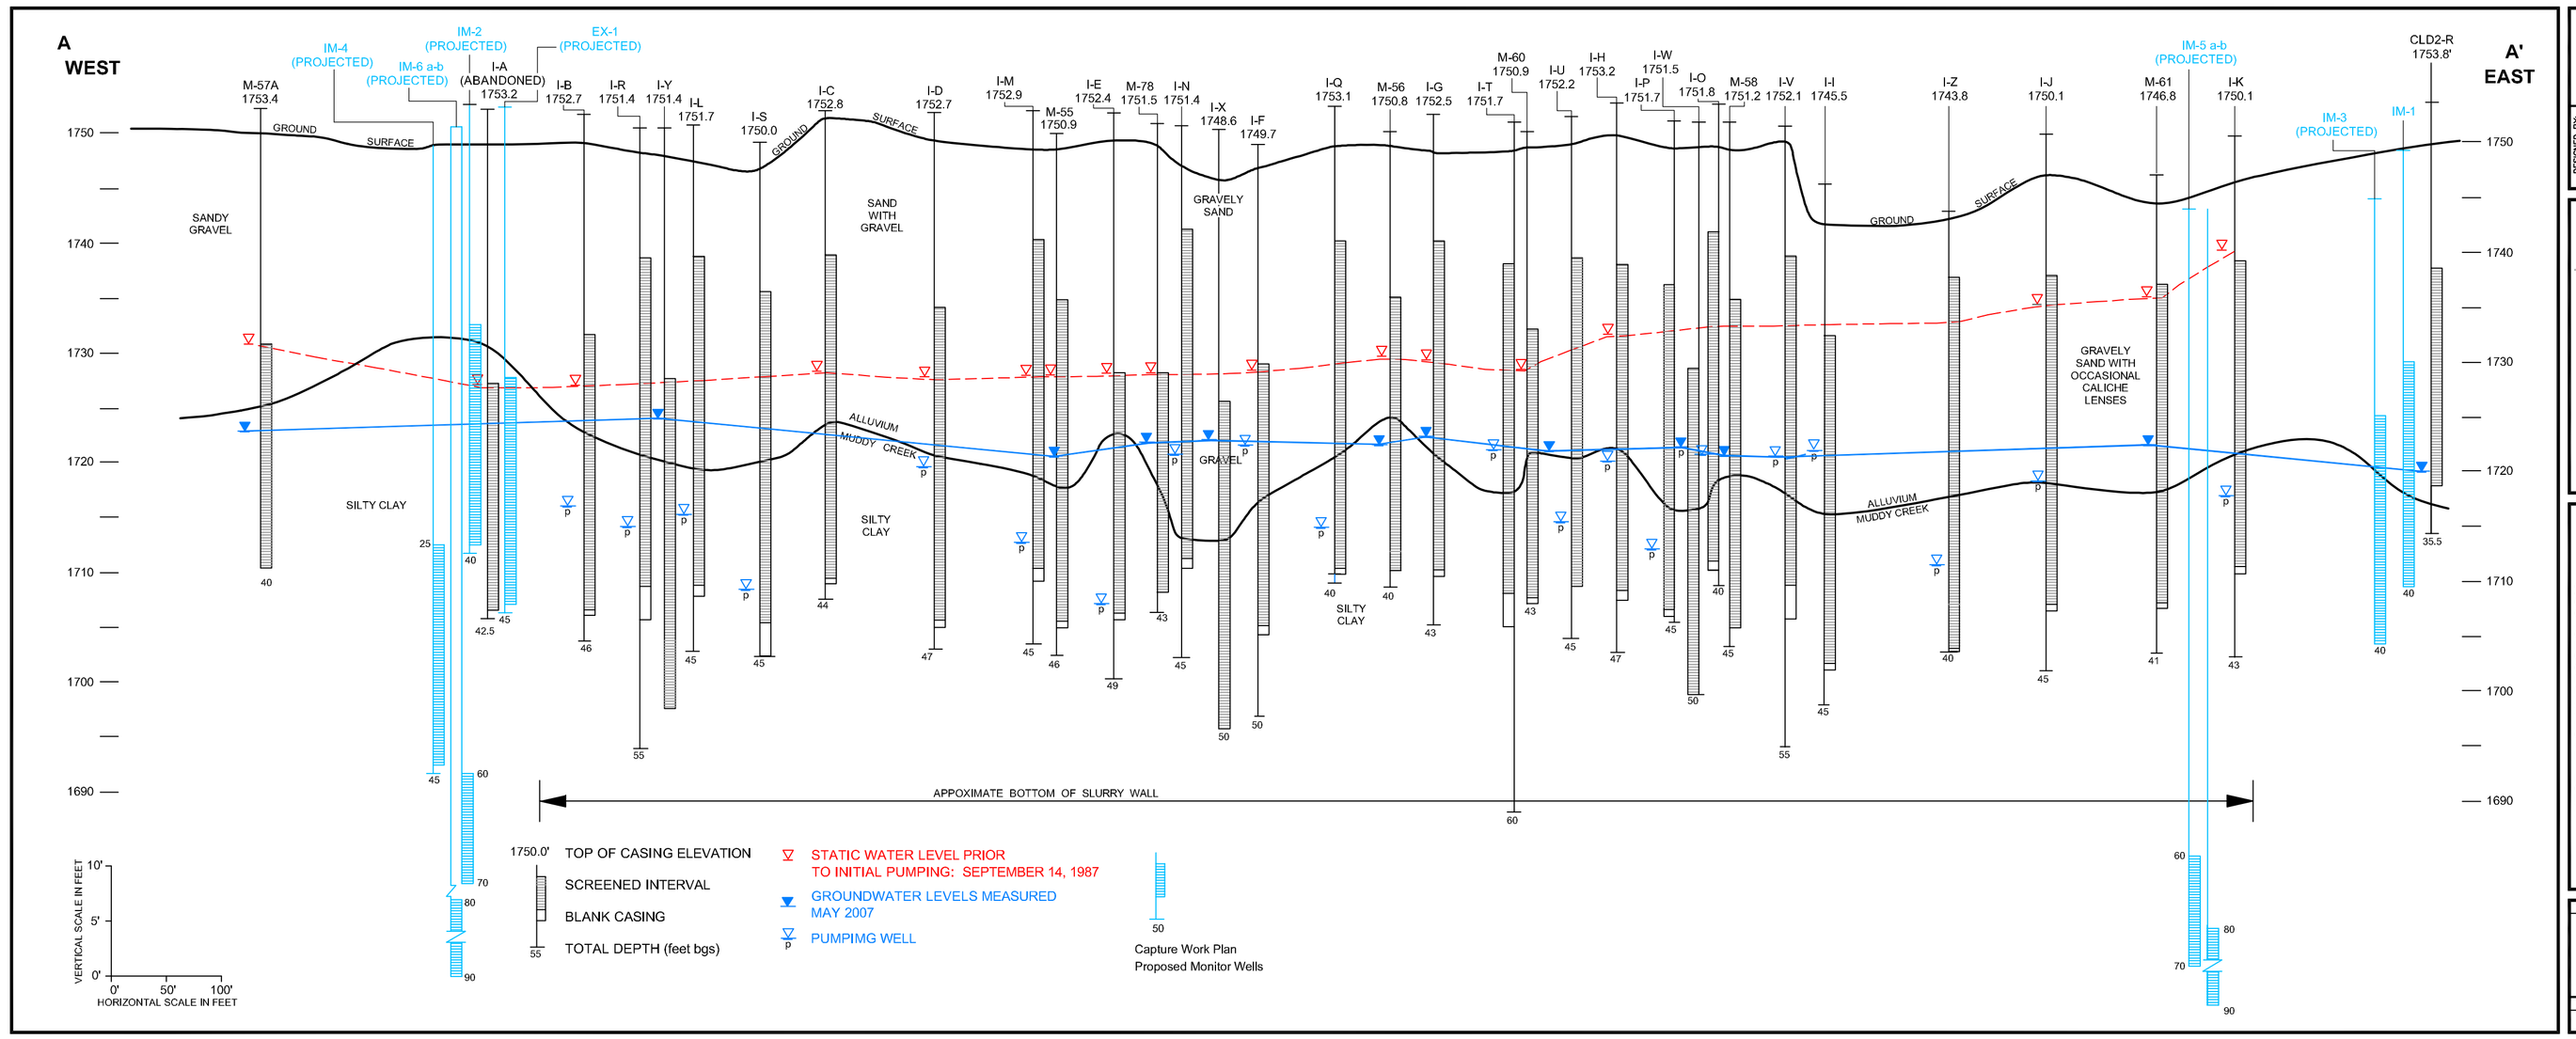

DESIGNED BY: E. Krish
DRAWN BY: T. Burke
CHECKED BY: E. Krish
APPROVED BY: D. Gerry

ENSR | AECOM
ENSR CORPORATION
1220 AVENIDA ACASO
CAMARILLO, CALIFORNIA 93012
PHONE: (805) 388-3775
FAX: (805) 388-3577
WEB: HTTP://WWW.ENSR.AECOM.COM

WEST - EAST HYDROGEOLOGIC CROSS SECTION A-A' INTERCEPTOR WELL FIELD MAY 2007
Annual Performance Report
Tronox Facility, Henderson, Nevada

PROJECT NUMBER: 04000-4023-110
DATE: 7/19/2007
SCALE: as noted

FIGURE NUMBER: **2**
SHEET NUMBER: X