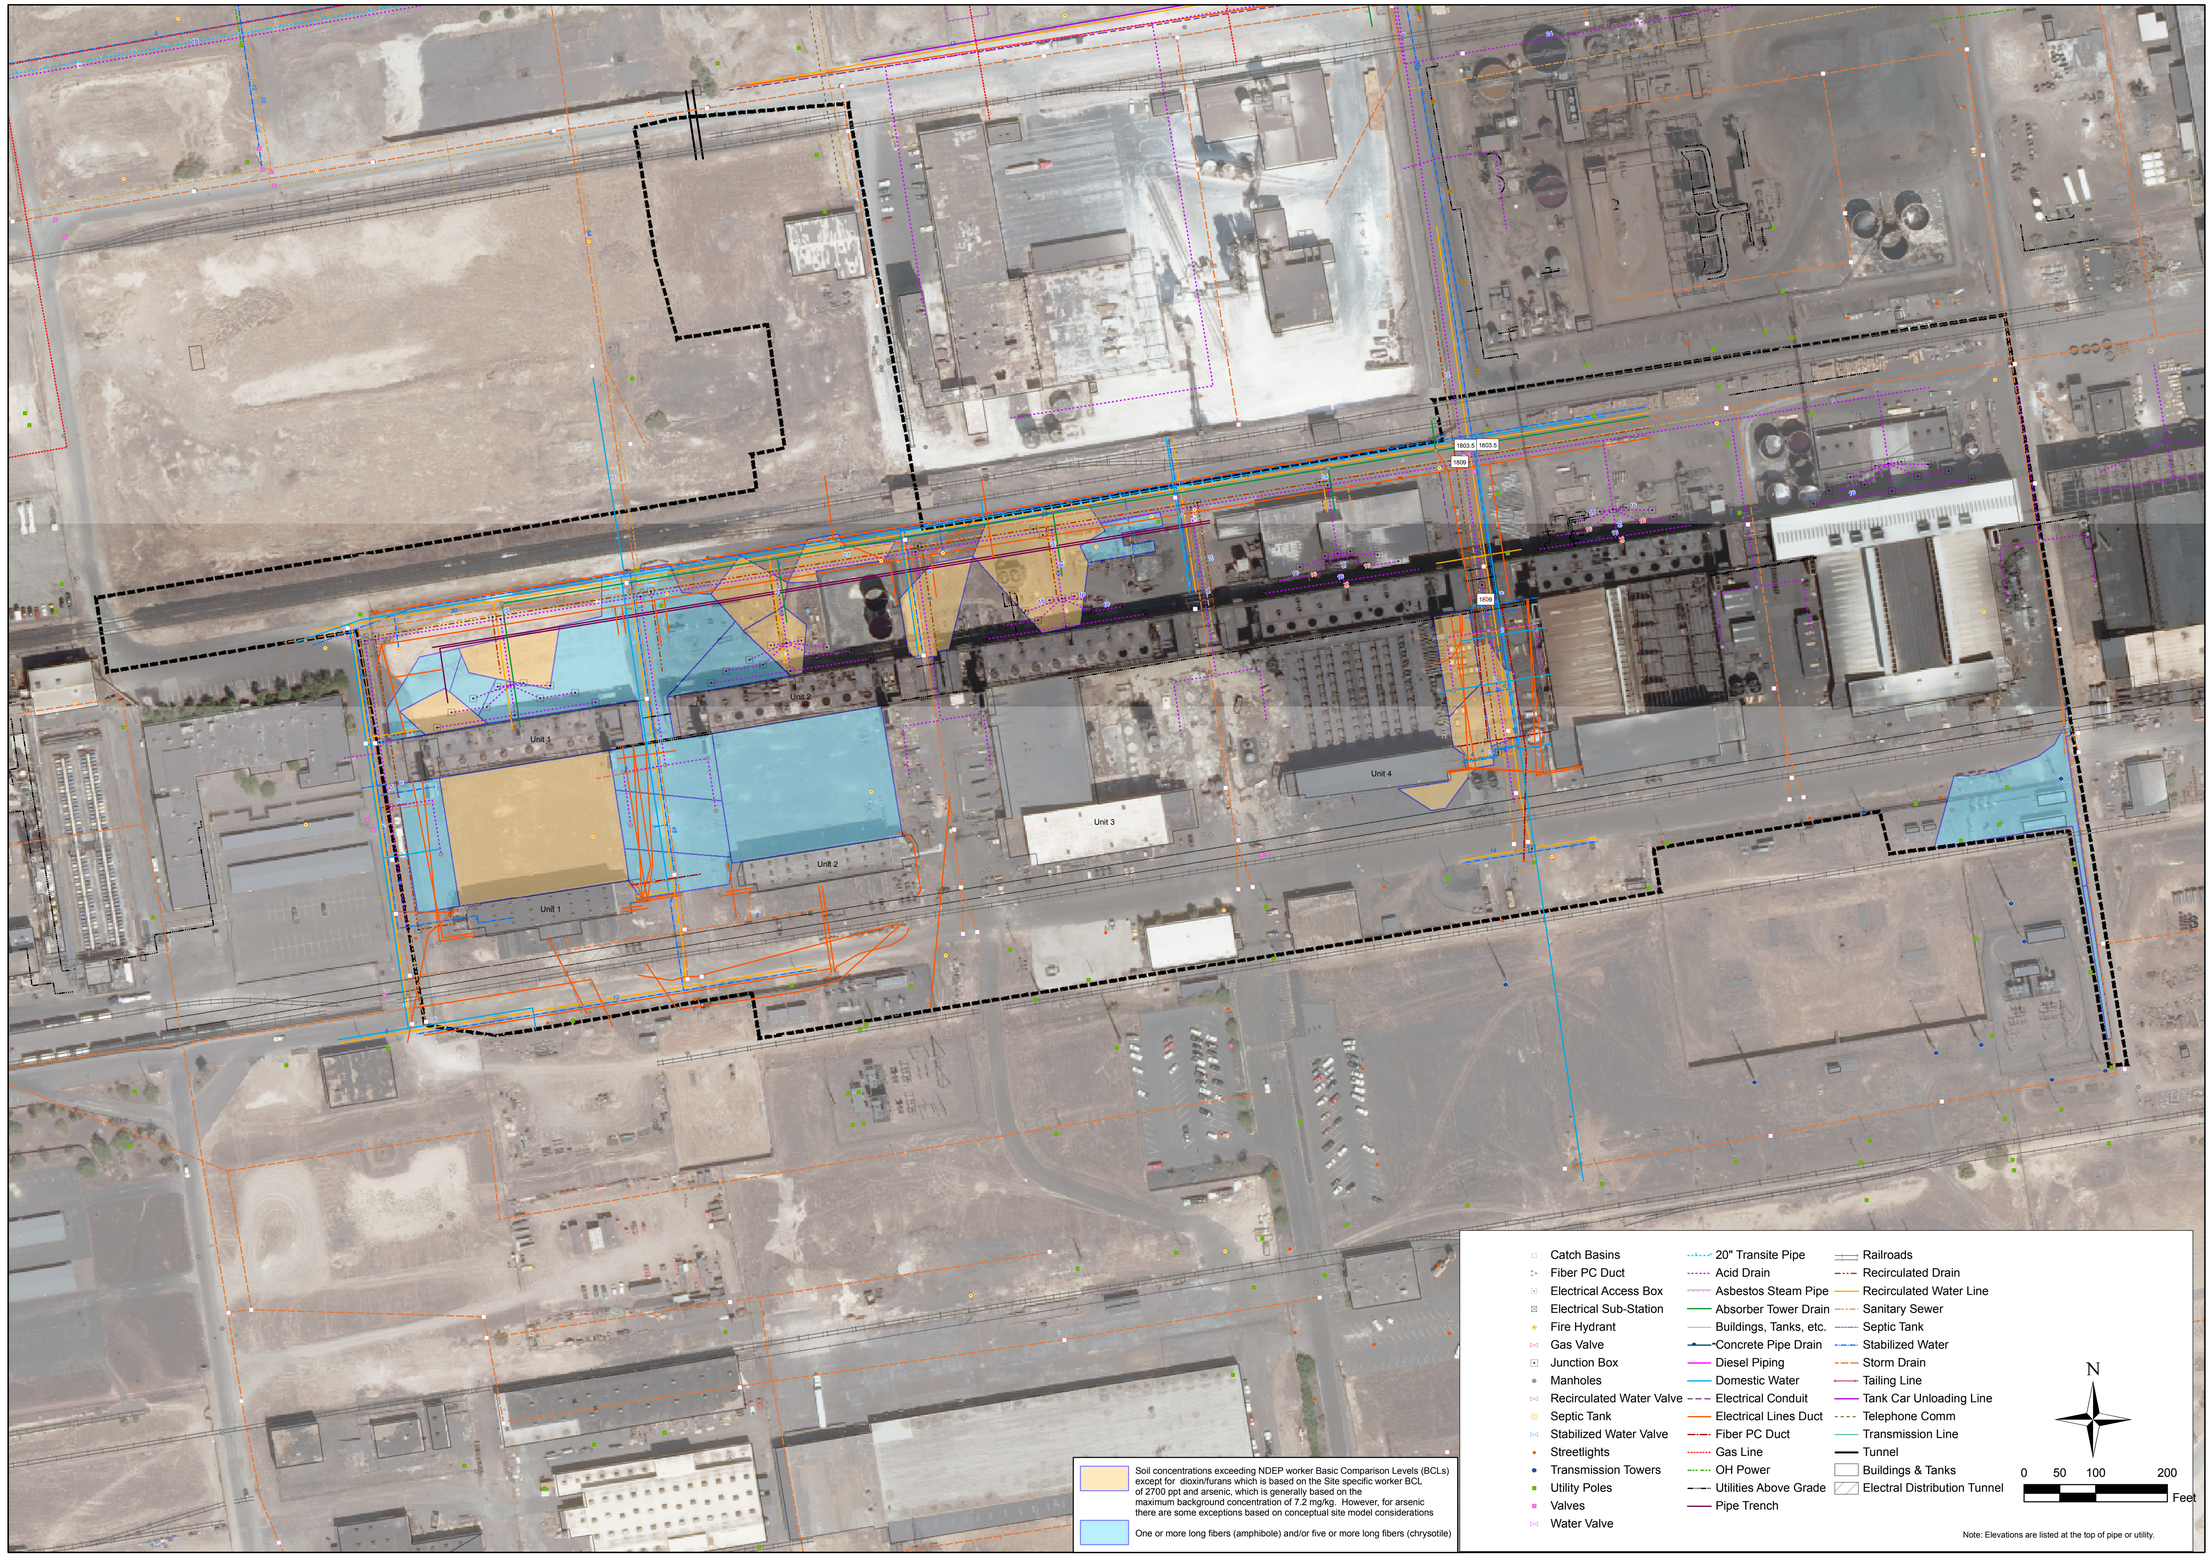

northgate environmental management, inc.

TRONOX

www.ngem.com

REVISIONS:			
NO:	DESCRIPTION:	DATE:	BY:

DESIGNED BY:	NGEM
DRAWN BY:	OS
CHECKED BY:	NGEM
APPROVED BY:	NGEM

APPROXIMATE LOCATION OF UTILITIES RZB

RZ-B Excavation Plan
Tronox LLC
Henderson, Nevada

SCALE:	DATE:	PROJECT NUMBER:
1 in = 100 ft	06/09/10	2027.01 T90

FIGURE NUMBER:
2

SHEET NUMBER:
1