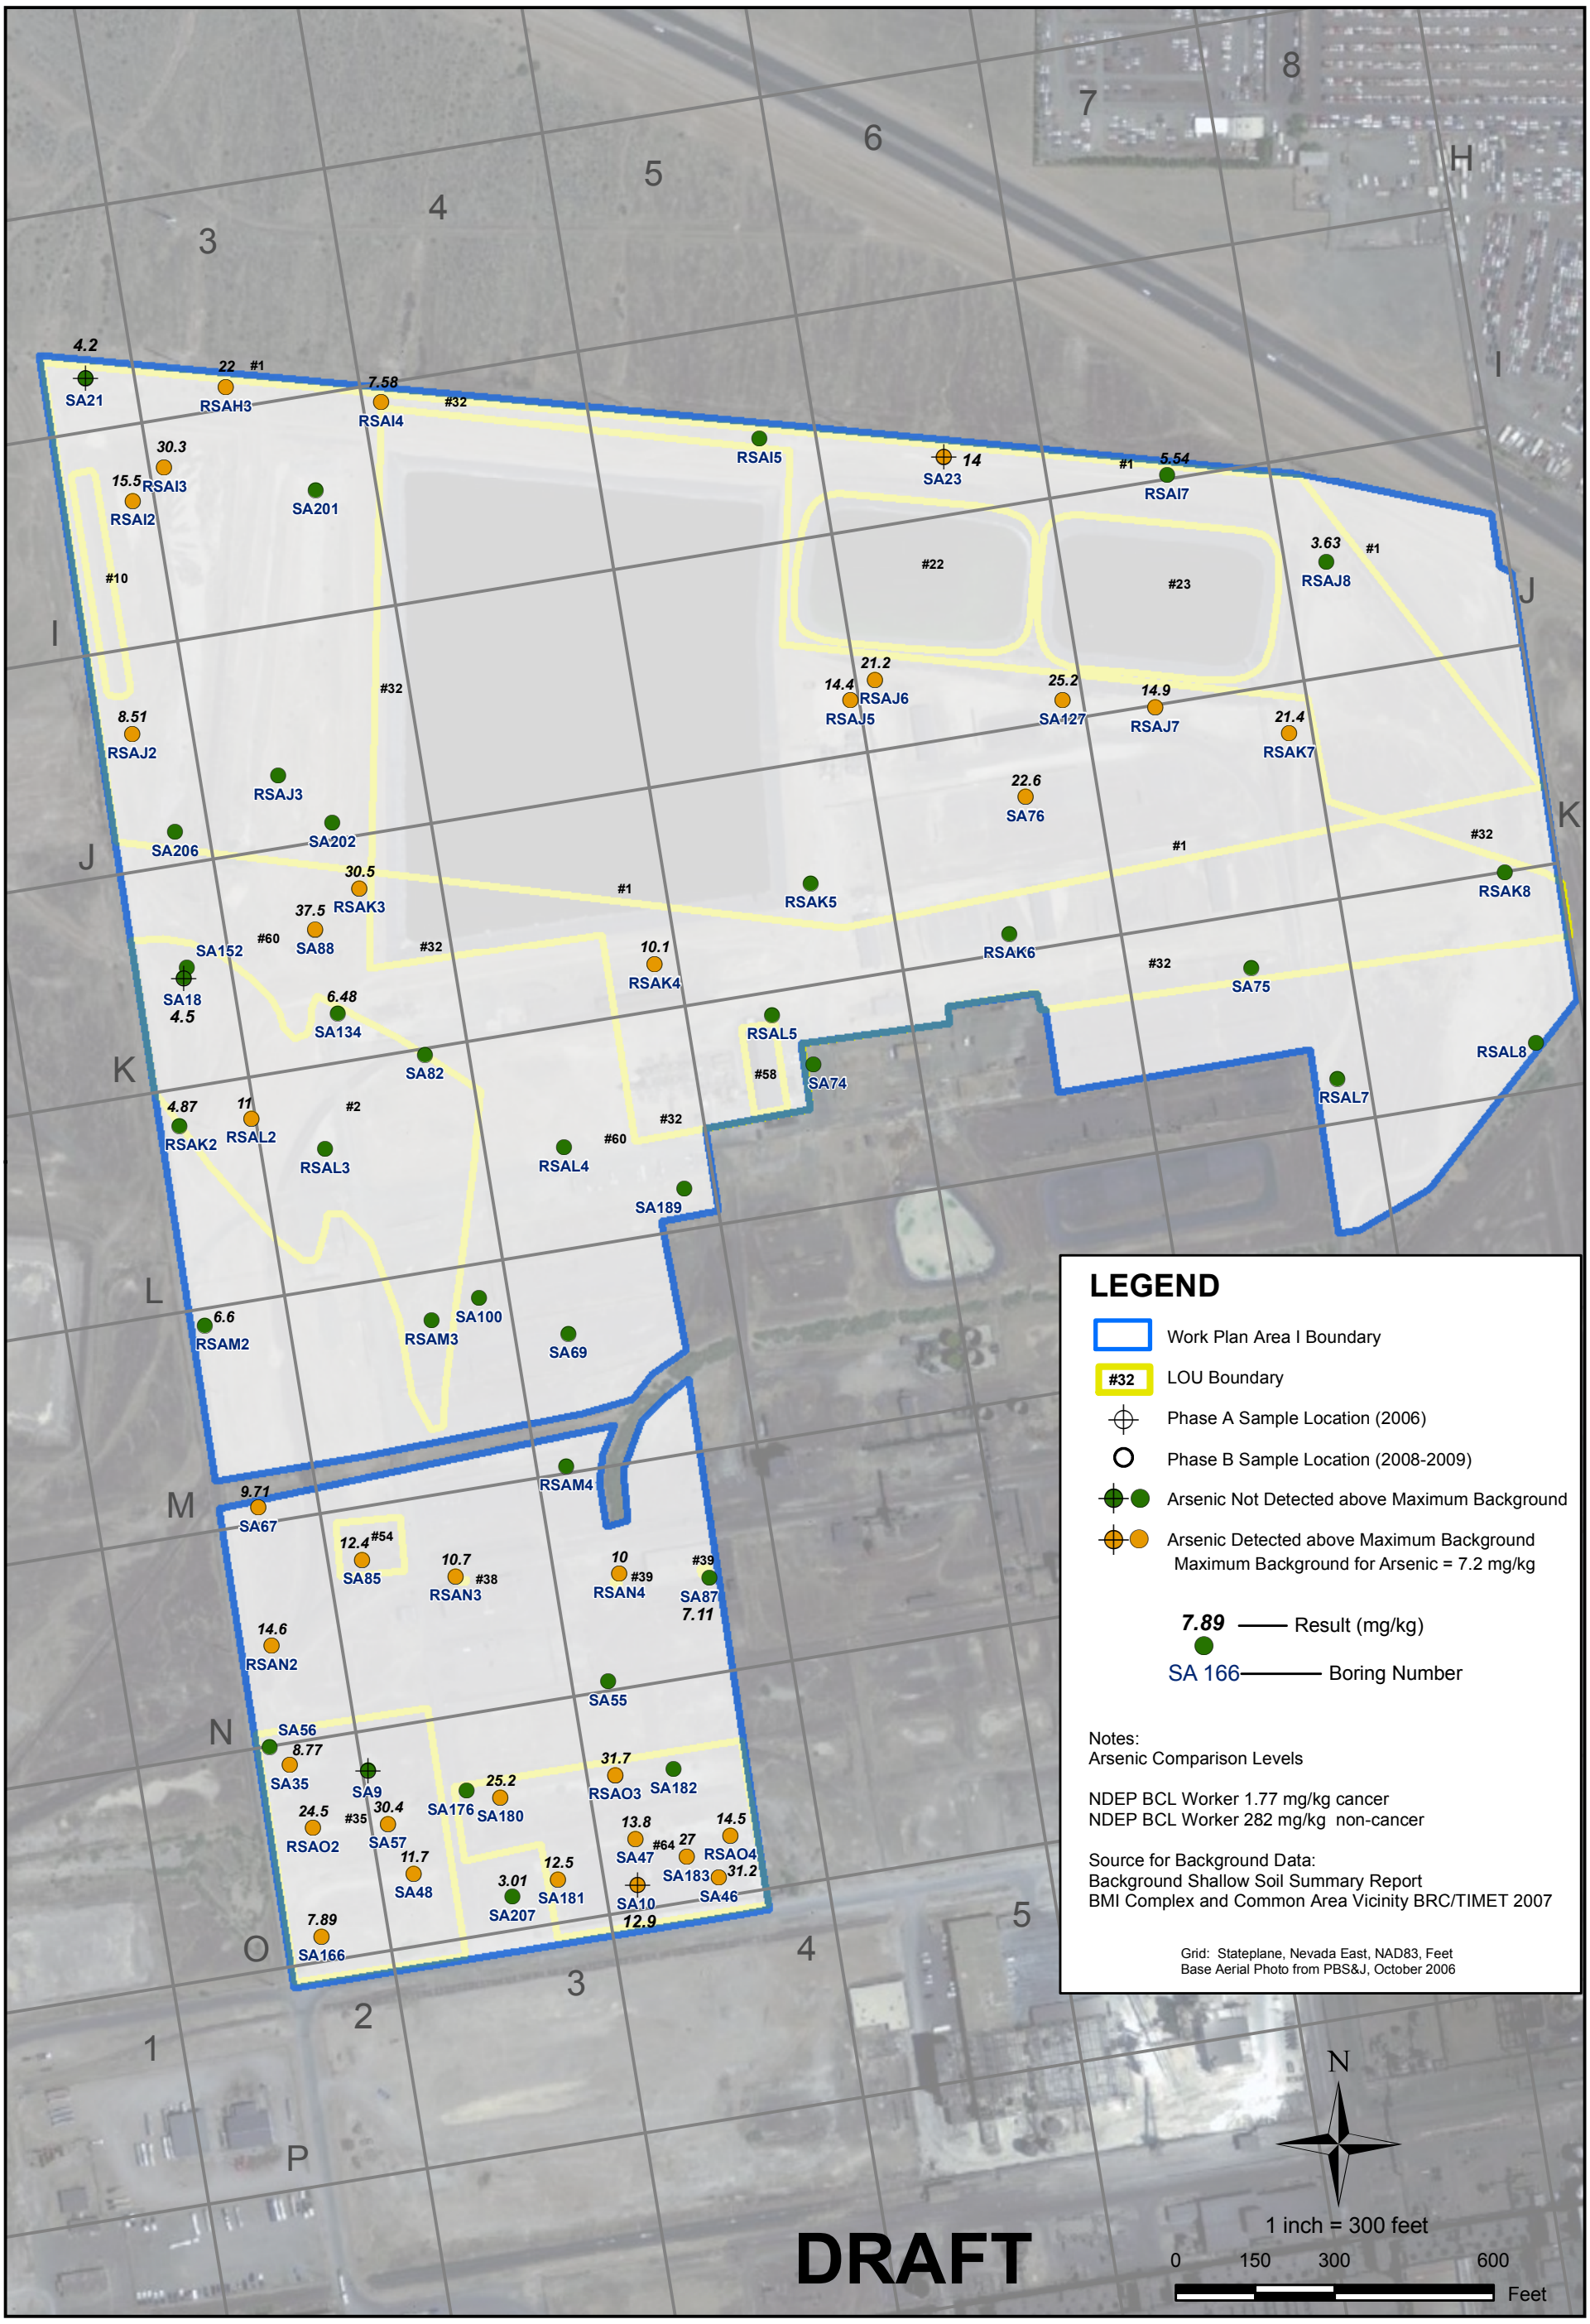

PLATE NUMBER: 9C

SHEET NUMBER: 1

AREA I ARSENIC RESULTS
20 FEET BGS

Tronox Facility
Henderson, Nevada

SCALE:	DATE:	PROJECT NUMBER:
1"=300'	09/29/09	2027.01

DESIGNED BY:	REVISIONS			
	NO.:	DESCRIPTION:	DATE:	BY:
DRAWN BY: NGEM				
CHECKED BY: NGEM				
APPROVED BY: NGEM				

northgate environmental management, inc.
TRONOX
http://www.ngem.com