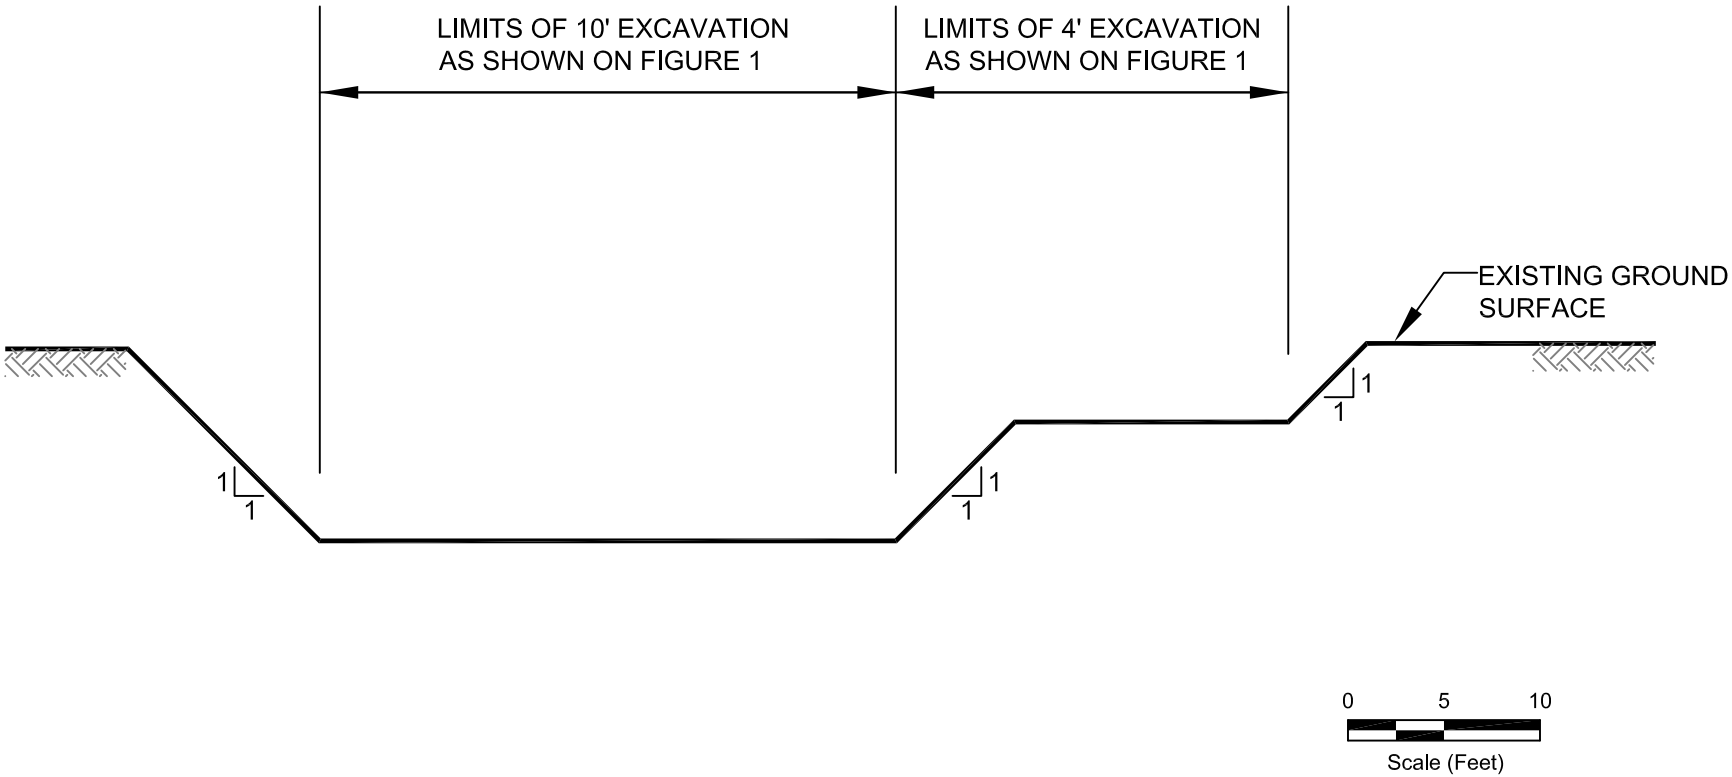

M:\01_Projects\2027_Tronox\2027_01_Plans_and_Investigation\T90_Excavation_Plans\RZBIP2027_01_T90_F4_Cross-Section.dwg Layout: 8.5x11-L User: ayoshikawa Aug 13, 2010 - 1:42pm

northgate
environmental management, inc.
www.ngem.com
TRONOX

REVISIONS			
NO.:	DESCRIPTION:	DATE:	BY:

DESIGNED BY:	NGEM
DRAWN BY:	NGEM
CHECKED BY:	NGEM
APPROVED BY:	NGEM

Typical Cross-Section
Excavation Areas
RZ-B Excavation Plan
Tronox LLC
Henderson, Nevada

SCALE:	DATE:	PROJECT NUMBER:
1"=10'	8.13.10	2027.01 T01

FIGURE NUMBER:
4
SHEET NUMBER:
1