\\ng-oak\ng-gis\01_Projects\2027_Tronox\2027_01_Plans_and_Investigation\T90_Excavation_Plans\RZD\P2027_01_T90_F2_RZD_Utilities.mxd Last updated 8/26/2010 9:53:59 AM

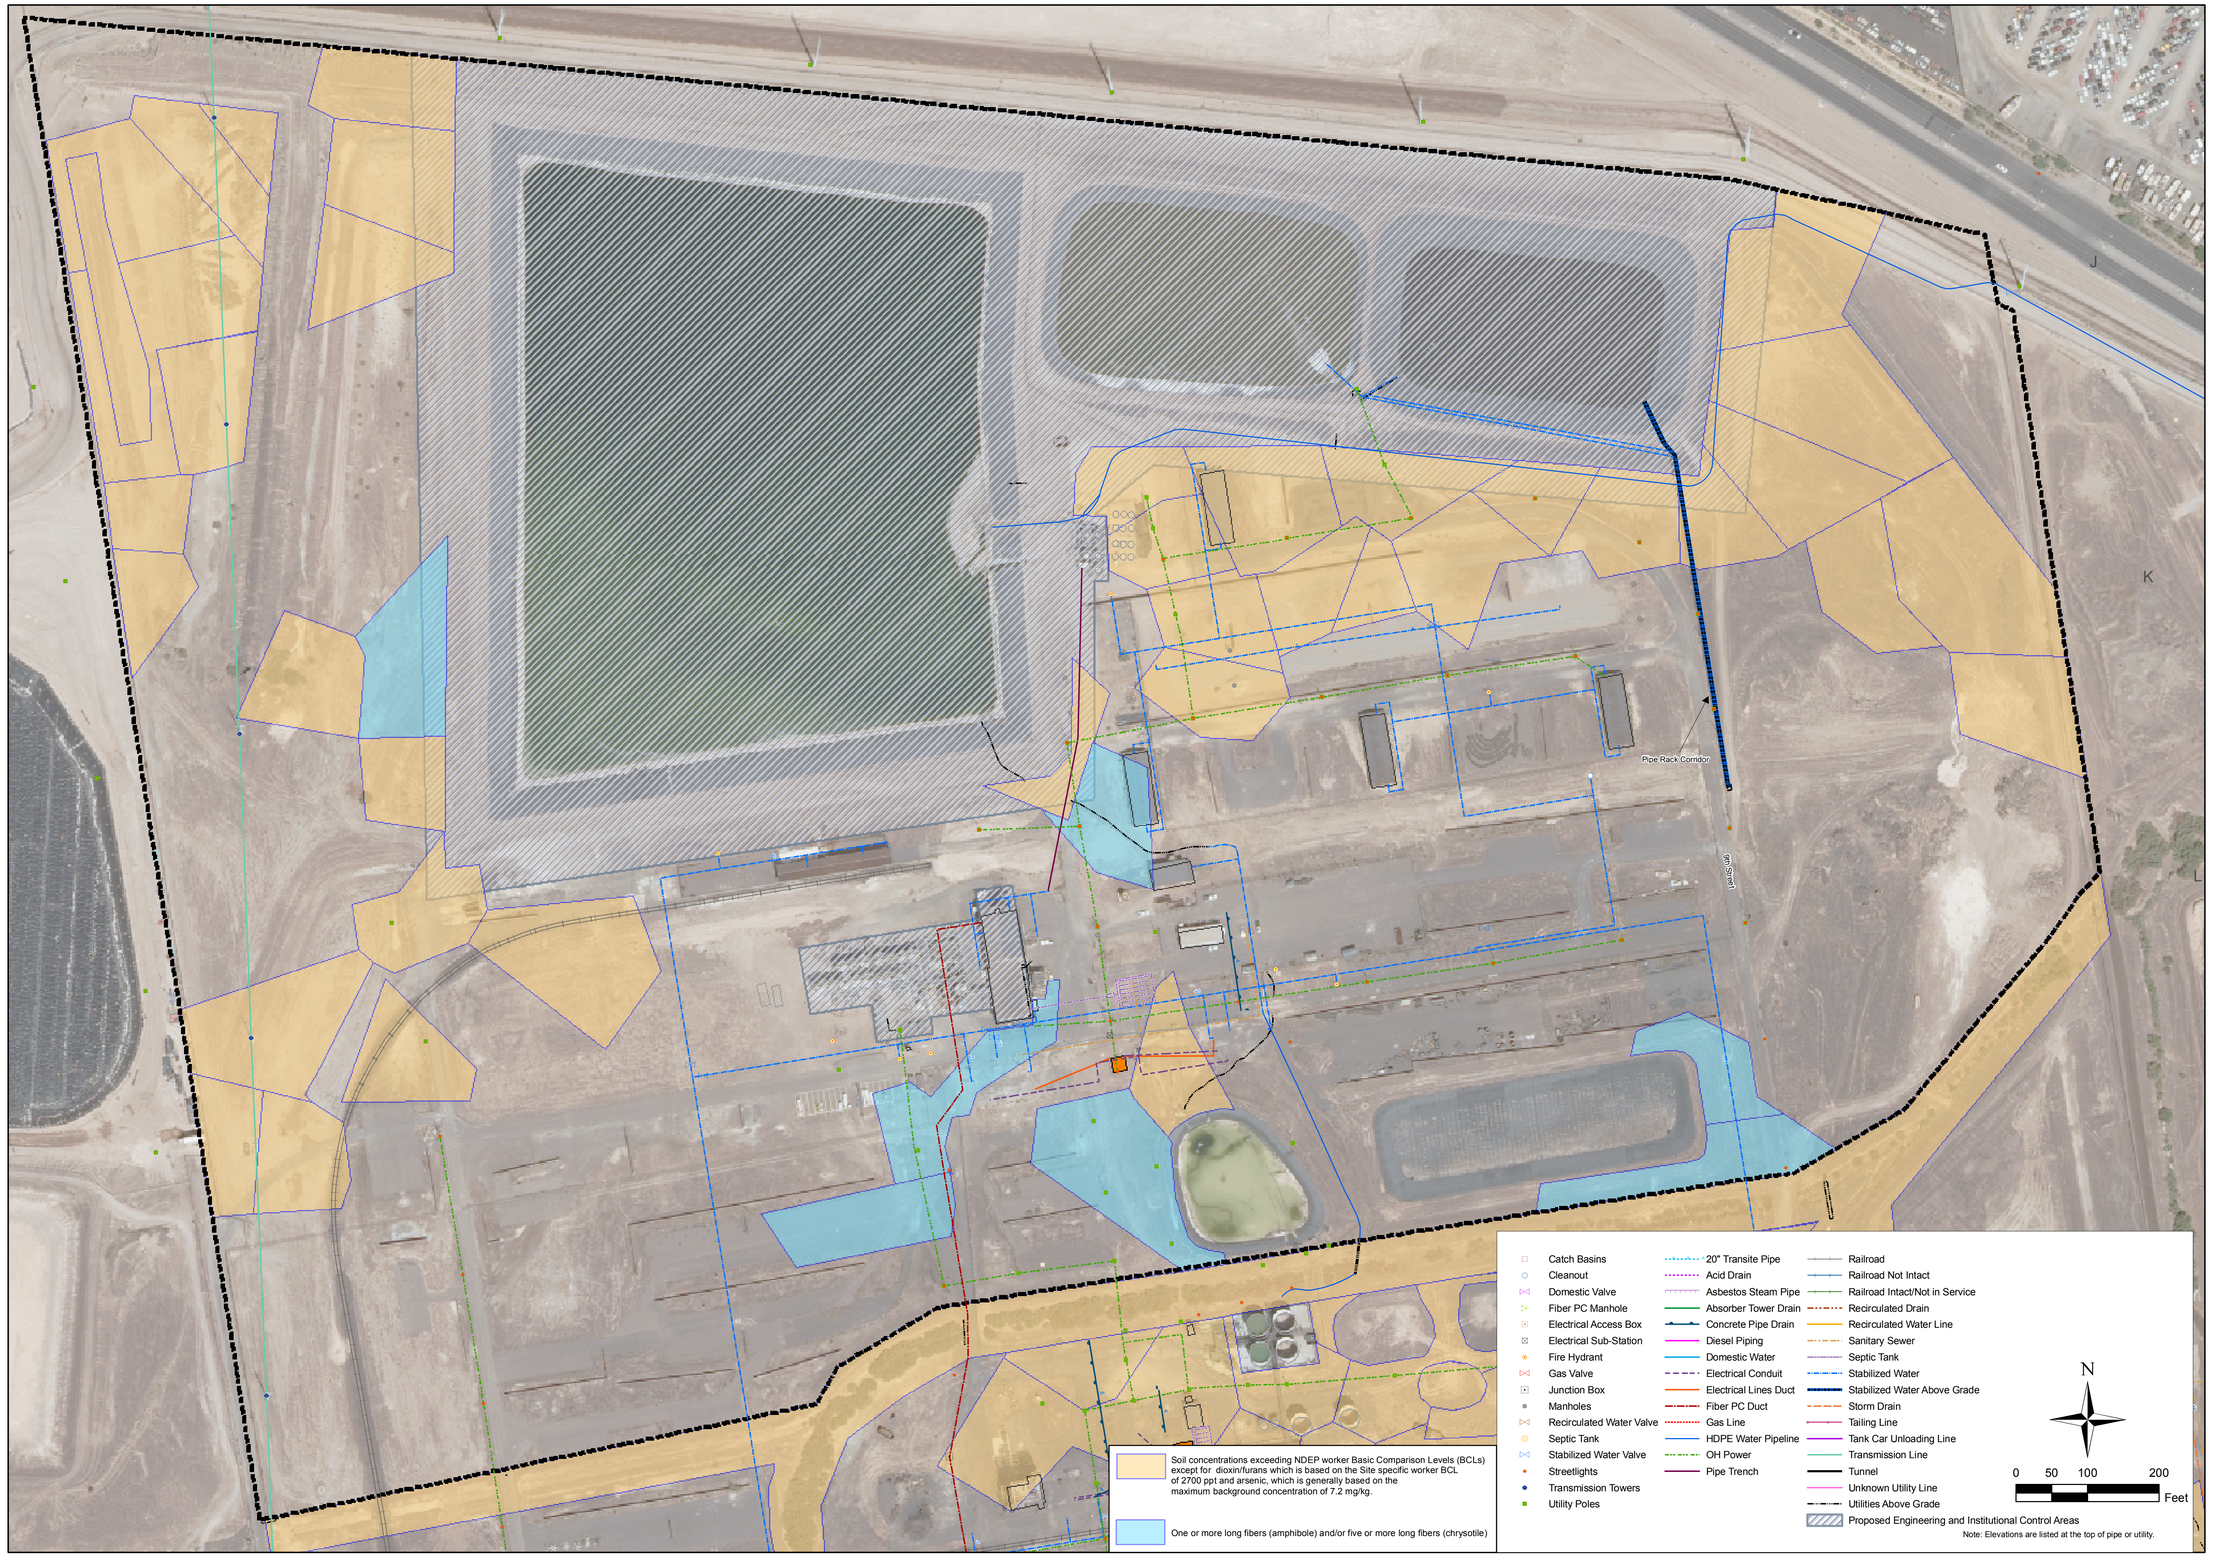

northgate
environmental management, inc.
www.ngem.com

TRONOX

DESIGNED BY:	REVISIONS:		
NGEM	NO:	DESCRIPTION:	DATE: BY:
DRAWN BY:			
OS			
CHECKED BY:			
NGEM			
APPROVED BY:			
NGEM			

APPROXIMATE LOCATION OF UTILITIES RZ-D

RZ-D Excavation Plan
Tronox LLC
Henderson, Nevada

SCALE: 1 in = 100 ft
DATE: 08/30/10
PROJECT NUMBER: 2027.01 T90

FIGURE NUMBER: 2

SHEET NUMBER: 1