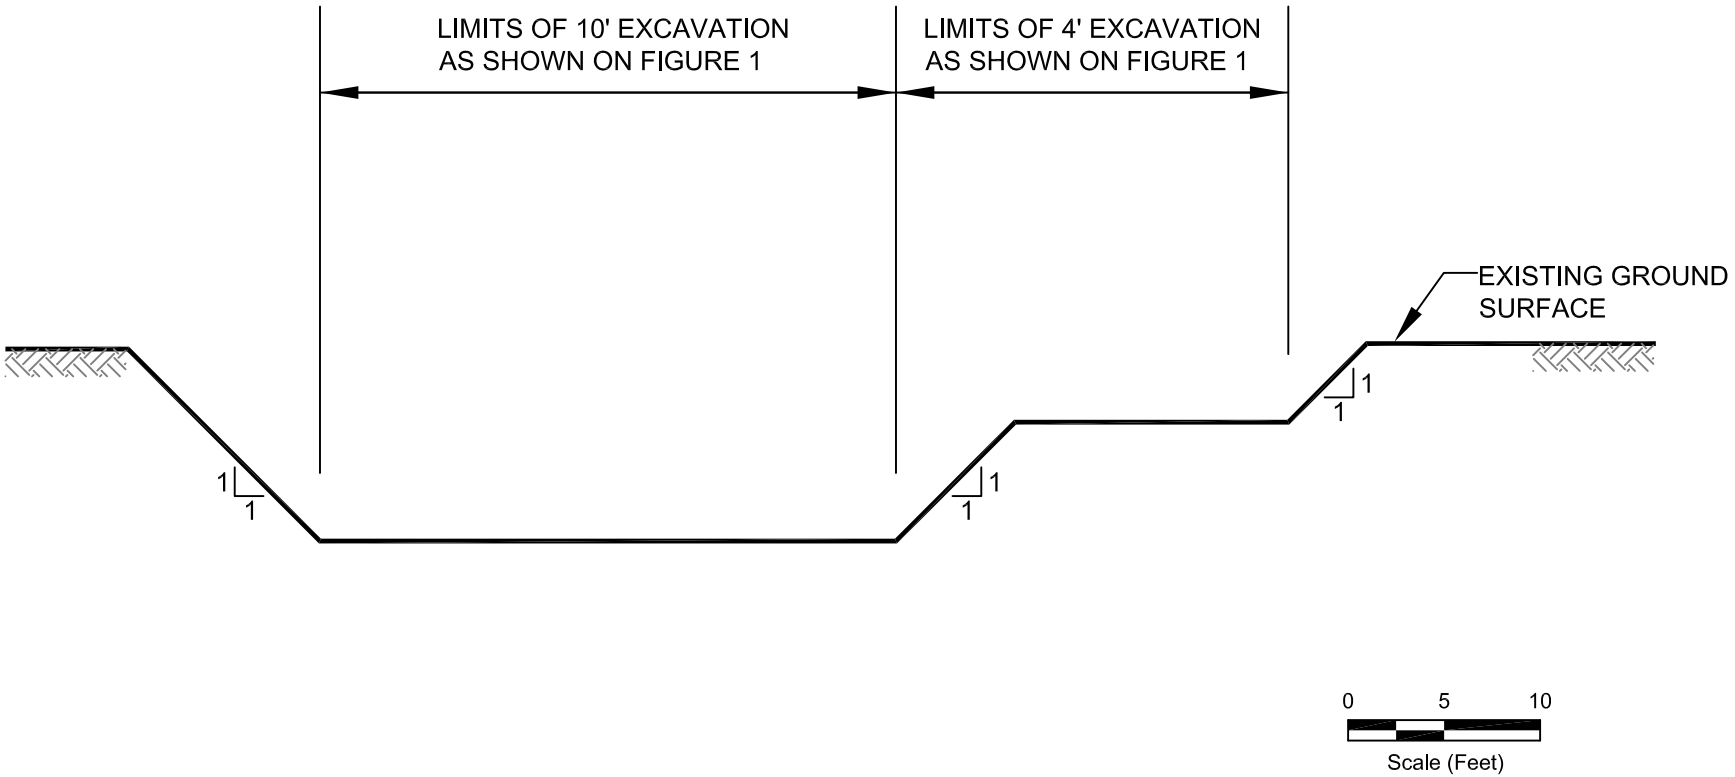

northgate
environmental management, inc.
www.ngem.com

TRONOX

REVISIONS			
NO.:	DESCRIPTION:	DATE:	BY:

DESIGNED BY:	DRAWN BY:	CHECKED BY:	APPROVED BY:
NGEM	NGEM	NGEM	NGEM

Typical Cross-Section
Excavation Areas
RZ-D Excavation Plan
Tronox LLC
Henderson, Nevada

SCALE:	DATE:	PROJECT NUMBER:
1"=10'	08/26/10	2027.01 T01

FIGURE NUMBER:
4
SHEET NUMBER:
1

M:\01_Projects\2027_Tronox\2027_01_Plans_and_Investigation\T90_Excavation_Plans\RZDP2027_01_T90_F4_RZD_Cross-Section.dwg Layout: 8.5x11-L User: oleg Aug 26, 2010 - 11:05am