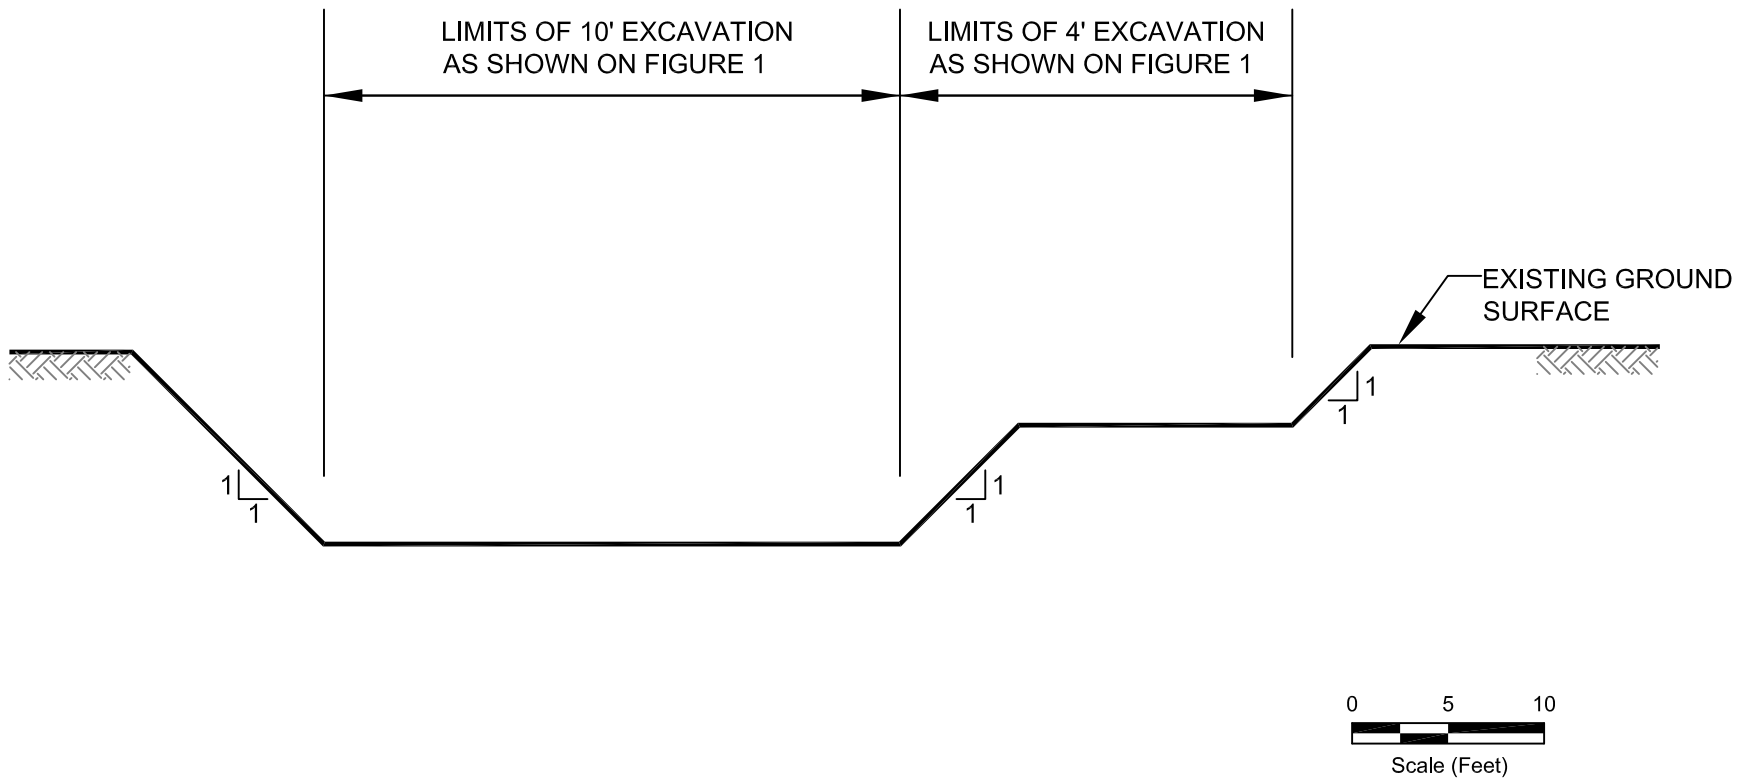

Typical Cross-Section
Excavation Areas
RZ-C Excavation Plan
Tronox LLC
Henderson, Nevada

SCALE:	DATE:	PROJECT NUMBER:
1"=10'	09/01/10	2027.01 T01

DESIGNED BY:	DRAWN BY:	CHECKED BY:	APPROVED BY:
NGEM	NGEM	NGEM	NGEM

REVISIONS

NO.:	DESCRIPTION:	DATE:	BY:

northgate
environmental management, inc.
www.ngem.com
TRONOX

FIGURE NUMBER:
5
SHEET NUMBER:
1

M:\01_Projects\2027_Tronox\2027_01_Plans_and_Investigation\T90_Excavation_Plans\RZC\P2027_01_T90_F5_Cross-Section.dwg Layout: 8.5x11-L User: oleg Sep 01, 2010 - 5:07pm