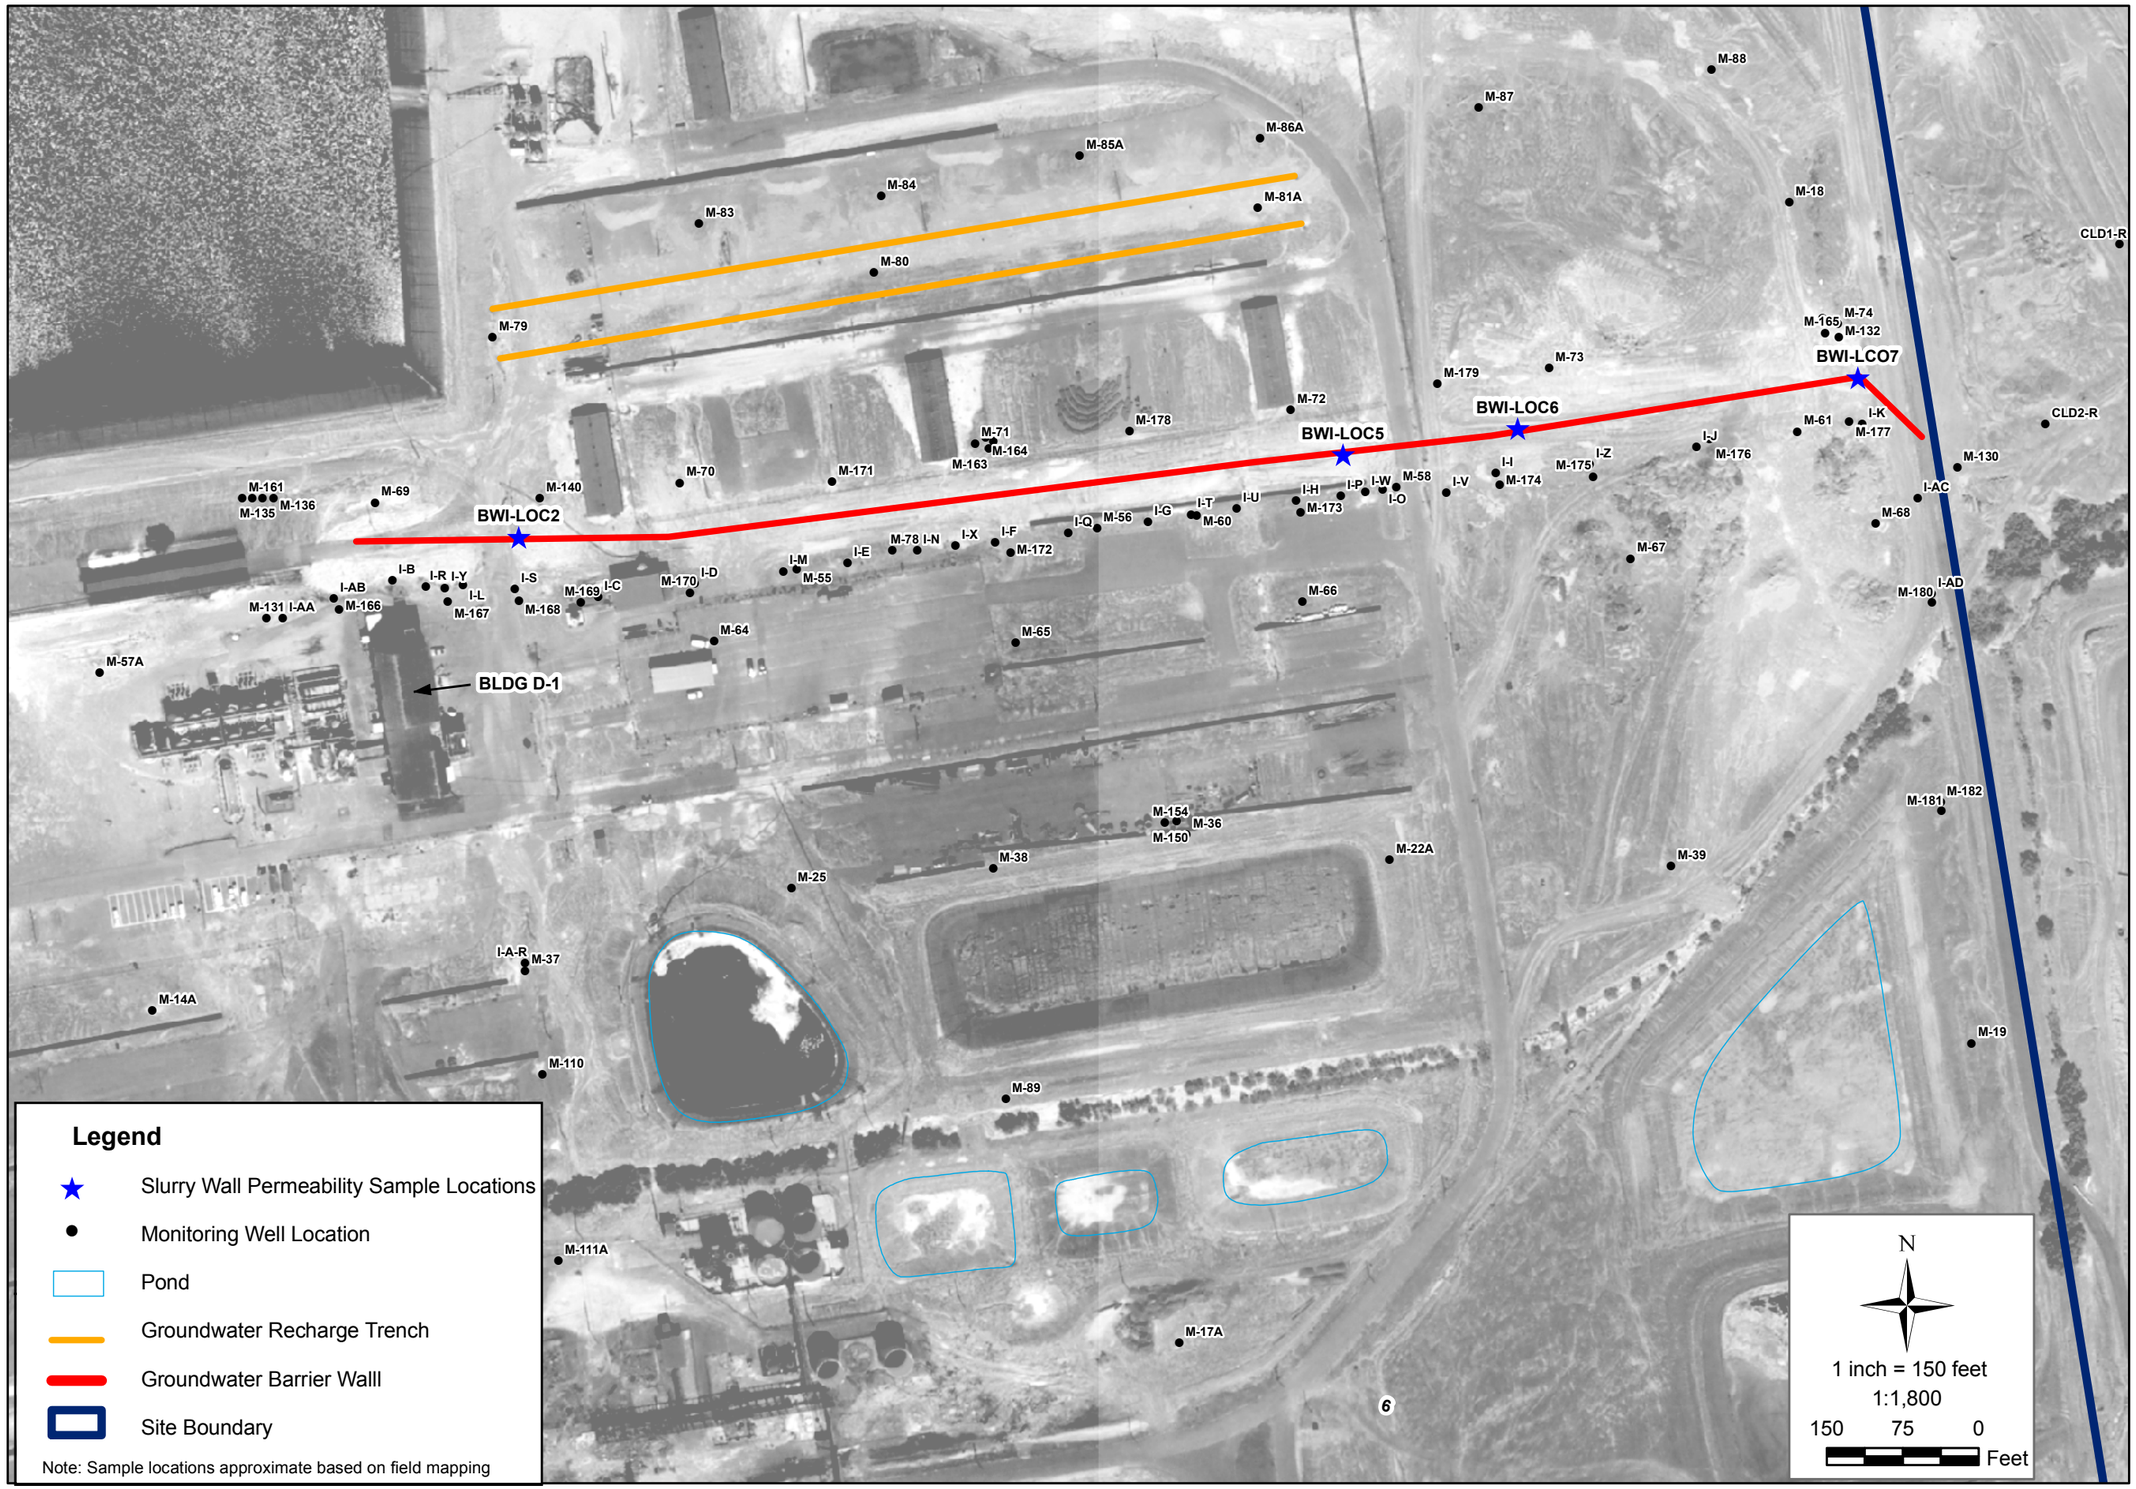

northgate environmental management, inc.
www.ngem.com
TRONOX

REVISIONS:			
NO:	DESCRIPTION:	DATE:	BY:

DESIGNED BY: NGEM	DRAWN BY: NGEM	CHECKED BY: NGEM	APPROVED BY: NGEM

SLURRY WALL PERMEABILITY SAMPLE LOCATIONS
Tronox LLC
Henderson, Nevada

SCALE:	DATE:	PROJECT NUMBER:
1 in = 150 ft	10/01/10	2027.02 T23

FIGURE NUMBER: 1

SHEET NUMBER: 1

\\ng-oak1\ng-gis\01_Projects\2027_Tronox\2027_02_Perchlorate\T23_CZ_Fieldwork\P2027_02_T23_Slurry_Sample_Locations.mxd Last updated 9/30/2010 5:15:48 PM