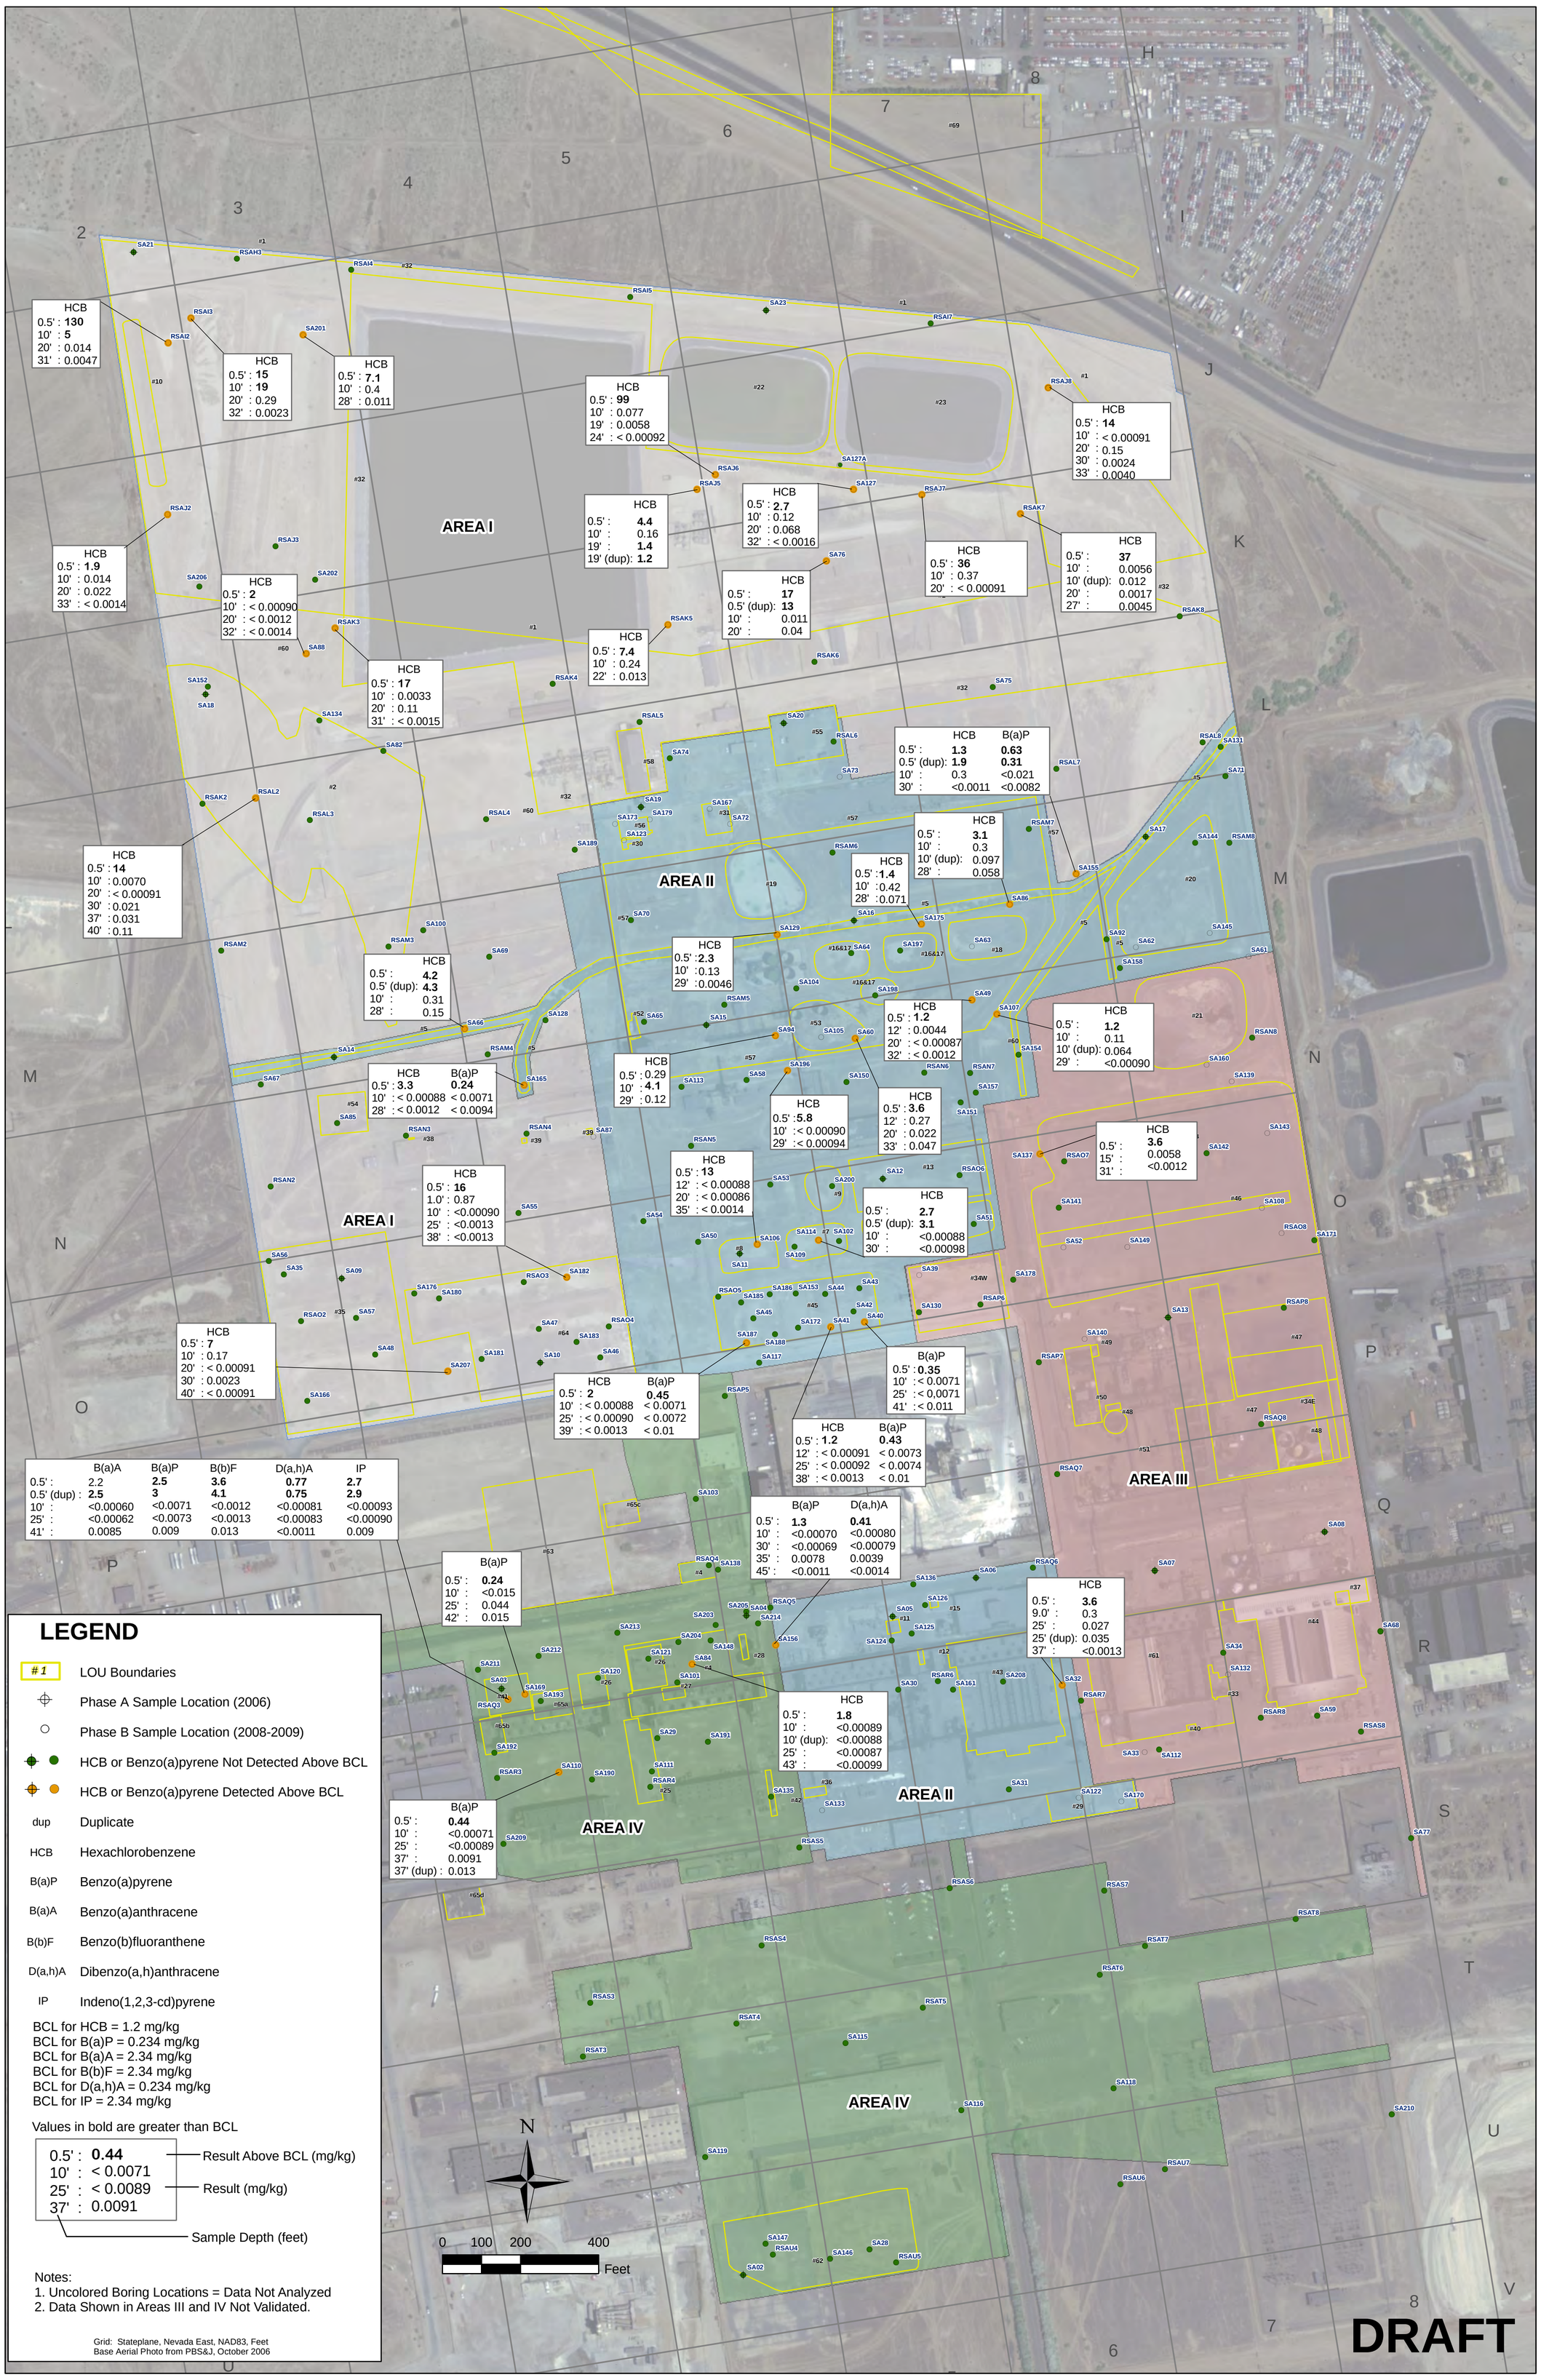

PLATE NUMBER: 1-3

SHEET NUMBER: 1

AREAS I, II, III, AND IV SOIL SVOC RESULTS EXCEEDING BCLs

Tronox Facility
Henderson, Nevada

SCALE:	DATE:	PROJECT NUMBER:
1"= 200'	01/27/10	2027.01

DESIGNED BY:	REVISIONS			
	NO.:	DESCRIPTION:	DATE:	BY:
DRAWN BY: NGEM				
CHECKED BY: NGEM				
APPROVED BY: NGEM				

northgate environmental management, inc.

TRONOX

http://www.ngem.com