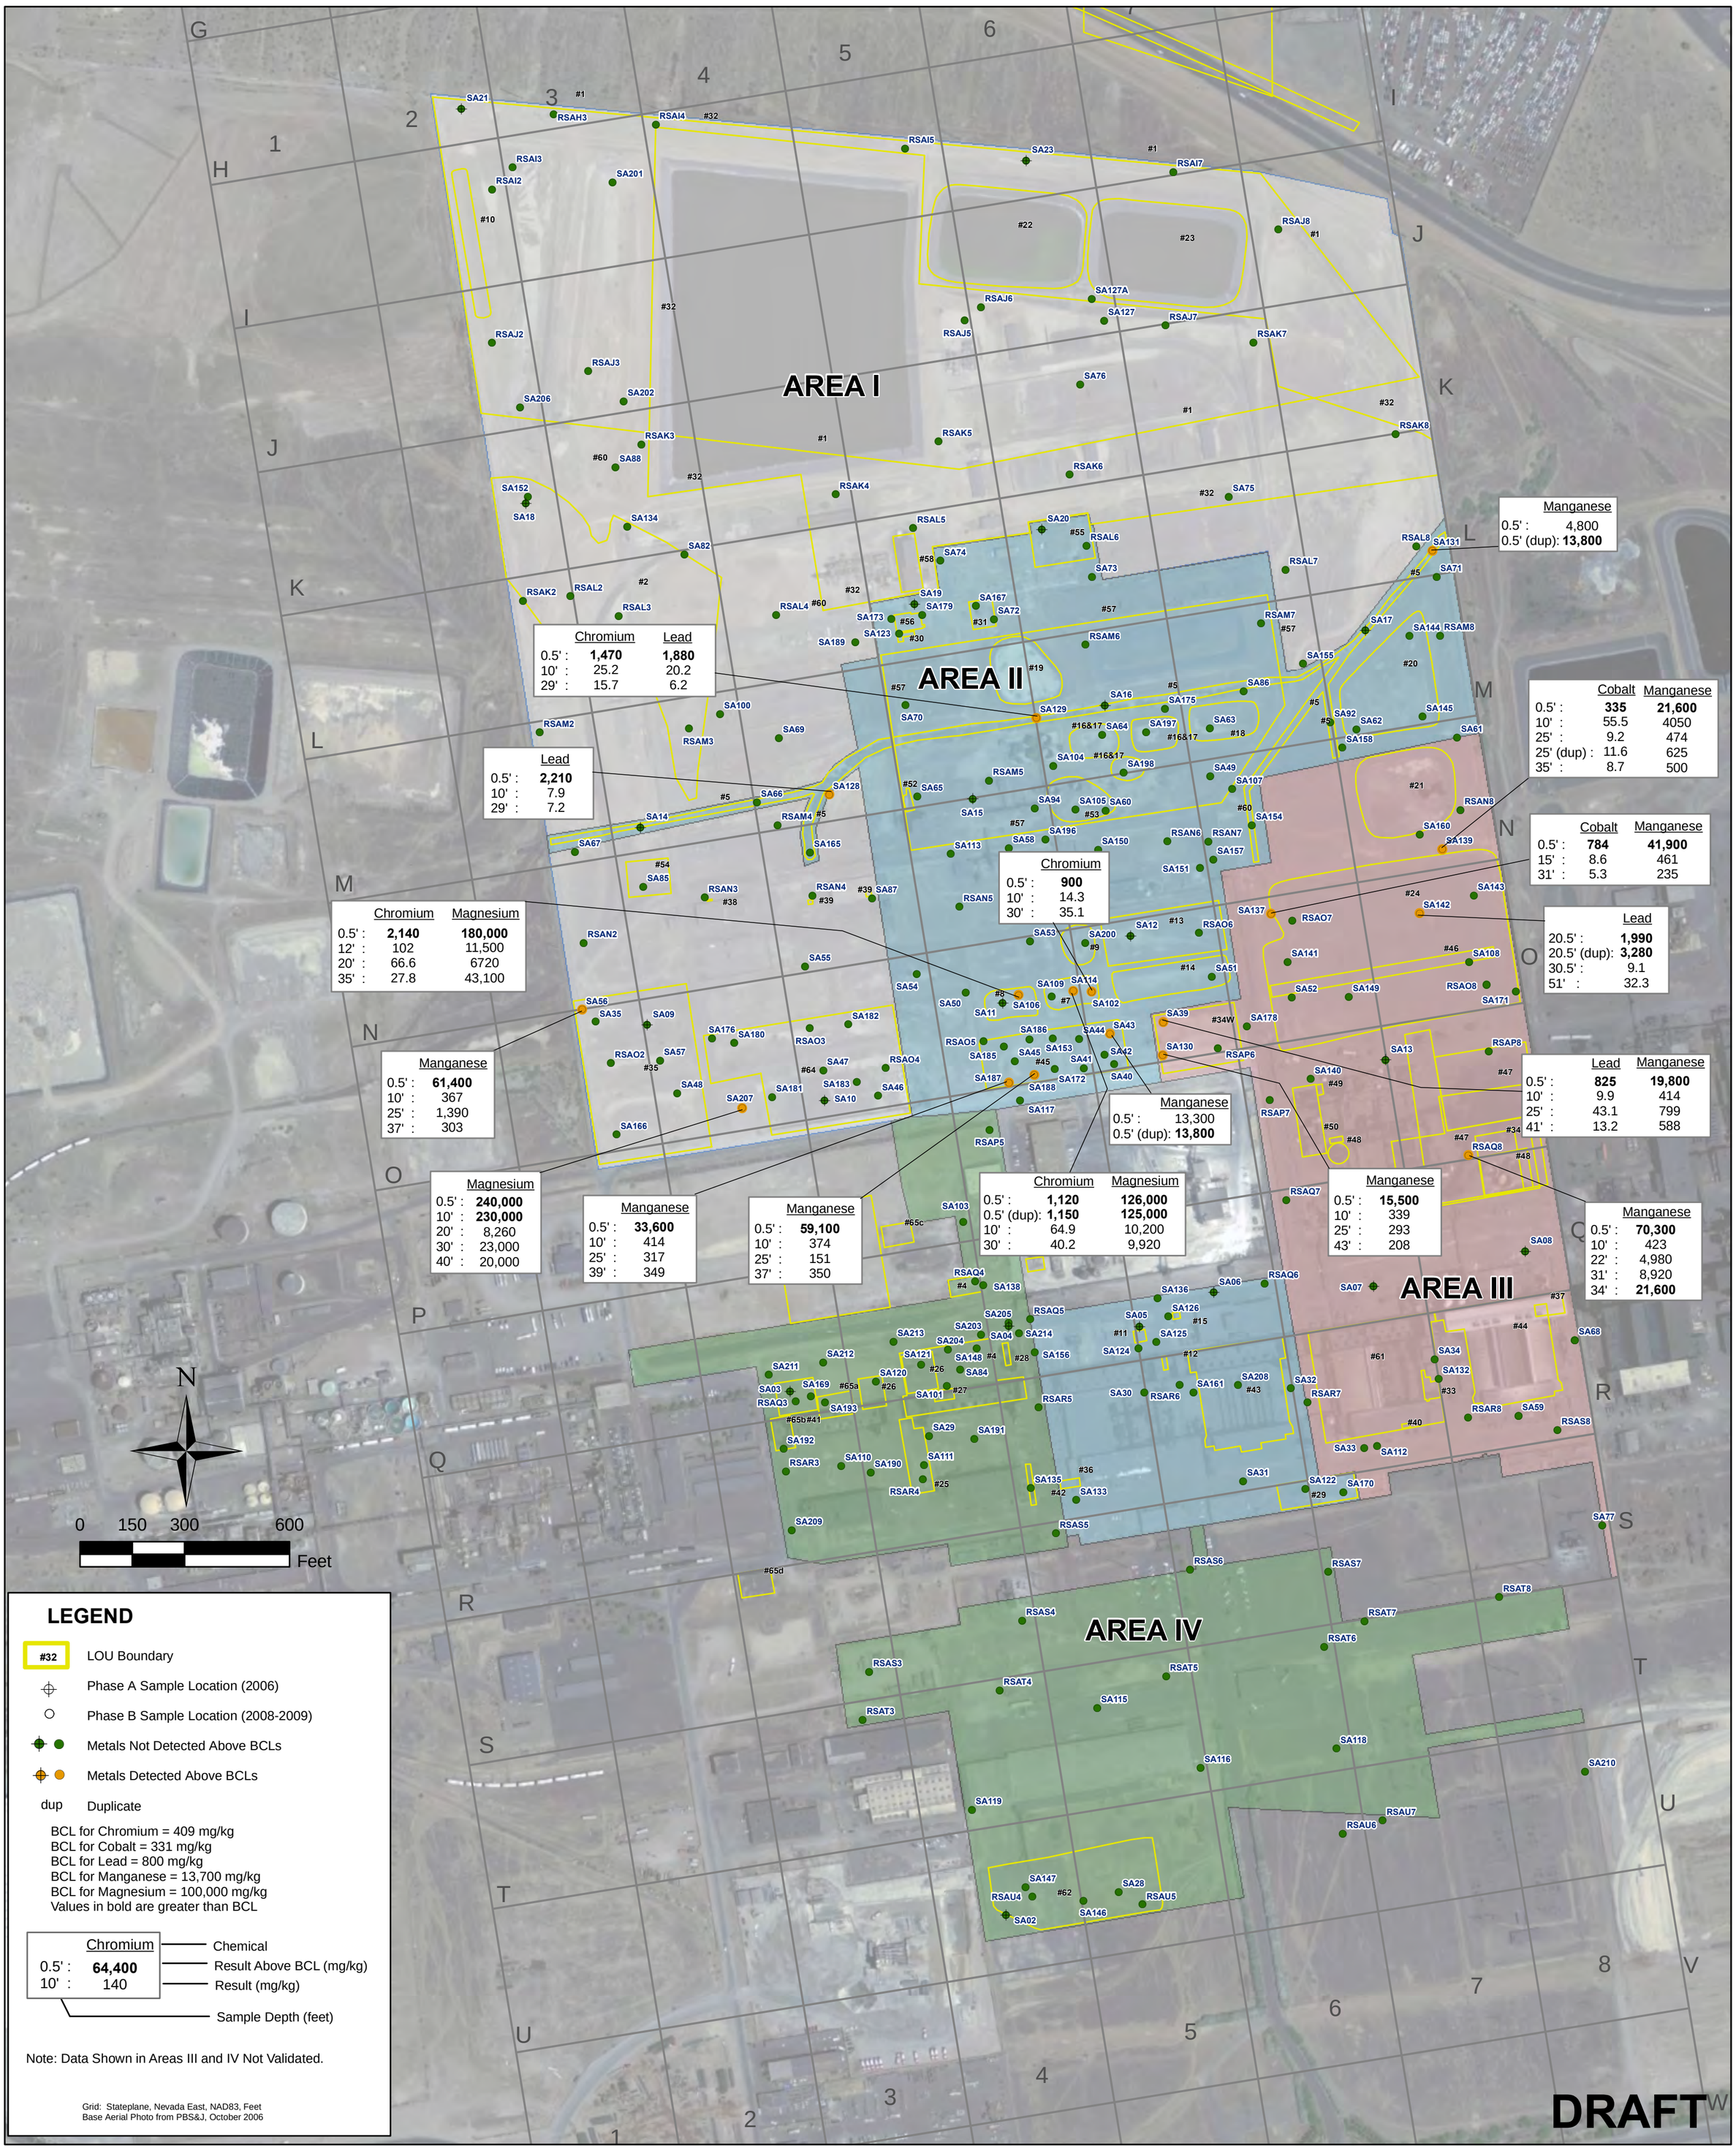

SHEET NUMBER:	PLATE NUMBER:
1	1-9

AREAS I, II, III, AND IV METALS RESULTS – CHROMIUM, LEAD, MANGANESE, AND MAGNESIUM EXCEEDING BCLS

Tronox Facility
Henderson, Nevada

SCALE:	DATE:	PROJECT NUMBER:
1"= 300'	01/27/10	2027.01

DESIGNED BY:	REVISIONS			
	NO.:	DESCRIPTION:	DATE:	BY:
DRAWN BY: NGEM				
CHECKED BY: NGEM				
APPROVED BY: NGEM				

northgate environmental management, inc.
TRONOX
http://www.ngem.com