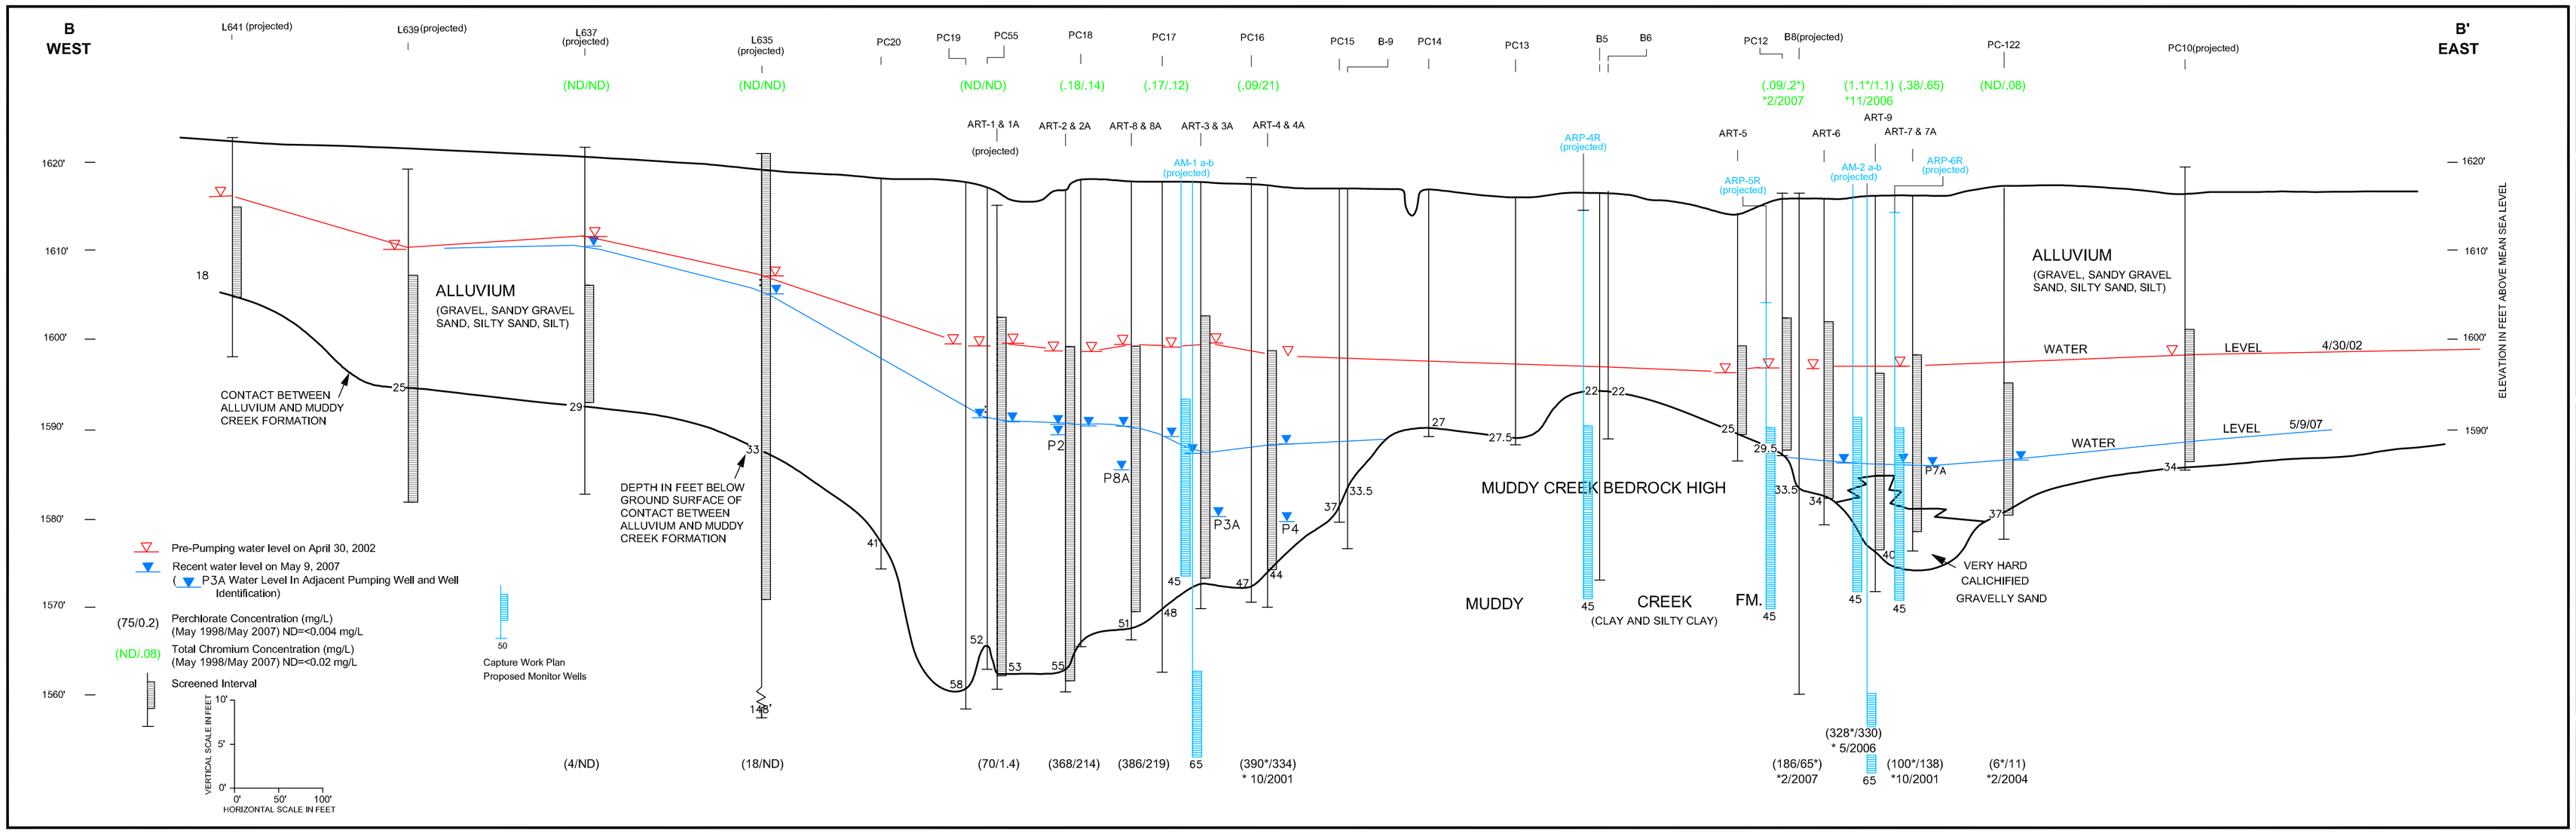

DESIGNED BY: E. Krish
DRAWN BY: M. Scop
CHECKED BY: E. Krish
APPROVED BY: D. Gerry

ENSR | AECOM

ENSR CORPORATION
1220 AVENIDA ACASO
CAMARILLO, CALIFORNIA 93012
PHONE: (805) 388-3775
FAX: (805) 388-3577
WEB: HTTP://WWW.ENSR.AECOM.COM

WEST - EAST HYDROGEOLOGIC CROSS SECTION B-B'
ATHENS ROAD WELL FIELD
MAY 2007

Annual Performance Report
Tronox Facility, Henderson, Nevada

SCALE: as noted
DATE: 8/8/2007
PROJECT NUMBER: 04020-023-110

FIGURE NUMBER: 3

SHEET NUMBER: X