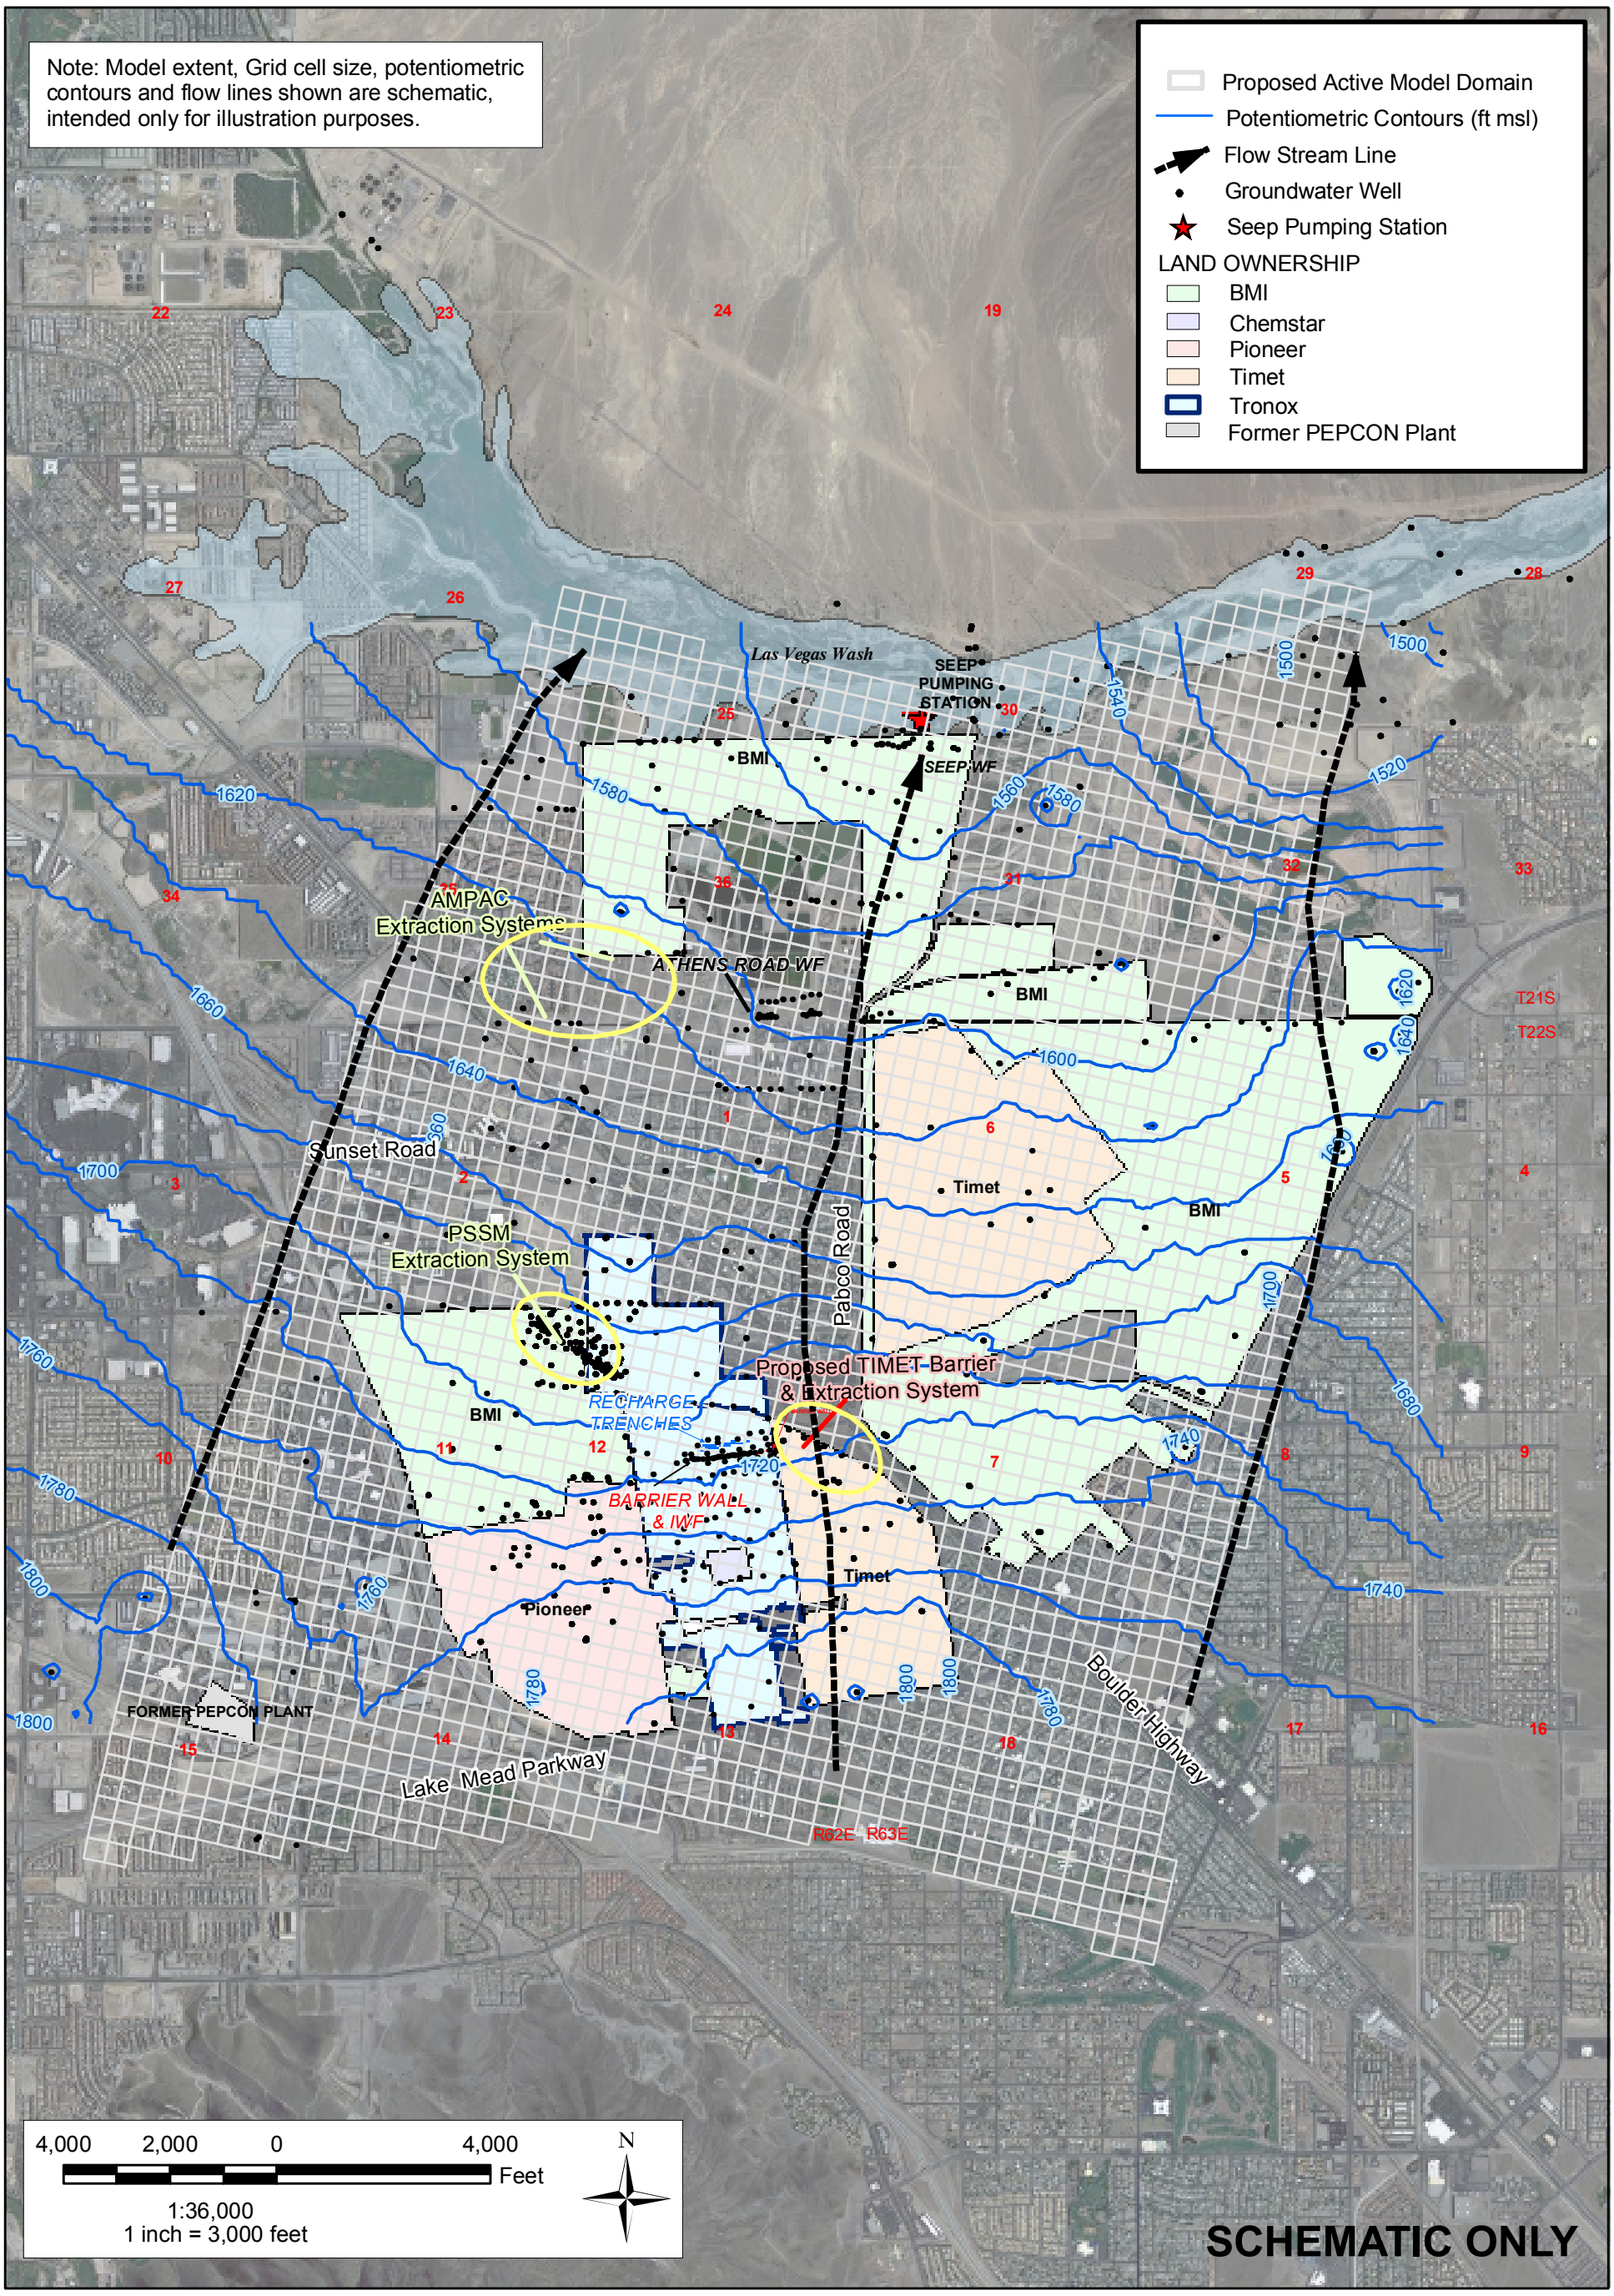

SHEET NUMBER:	FIGURE NUMBER:
1	2

PRELIMINARY PROPOSED FLOW MODEL DOMAIN

Hydrogeologic Model Work Plan
Tronox LLC
Henderson, Nevada

SCALE:	DATE:	PROJECT NUMBER:
1 in = 3,000 ft	04/29/10	2027.02 T26

DESIGNED BY:	REVISIONS			
NGEM	NO.:	DESCRIPTION:	DATE:	BY:
DRAWN BY:				
NGEM				
CHECKED BY:				
NGEM				
APPROVED BY:				
NGEM				

northgate environmental management, inc.

TRONOX

http://www.ngem.com