ALTA/ACSM LAND TITLE SURVEY

BEING A PORTION OF SECTION 12 AND A PORTION OF THE NORTH HALF OF SECTION 13 TOWNSHIP 22 SOUTH, RANGE 62 EAST M.D.M., CLARK COUNTY, NEVADA

MATCHLINE SEE SHEET 13

LEGEND

SYMBOLS	DESCRIPTIONS
	CACTUS
	FLAG
	GRID TICK
	AERIAL PANELS
	PALM TREE
	SINGLE TREE
	PEDESTRIAN SIGNAL
	CULVERT
	POST– MISC
x 29805	SPOT ELEVATION
	BILLBOARD
	TRANSMISSION
	BRIDGE SIGNS
	CATCH BASIN
FH	FIRE HYDRANT
	METER / UTILITY
MH	MAN HOLE
	STREET LIGHT
	LIGHT POLE
	UTILITY POLE
	SIGNS
	SIGNS
	TV DISH
	STREET SIGN
	GATE
	TRAFFIC SIGNAL
	VALVE
	ARROWS / STRAIGHT
	ARROW / TURNS
	ARROWS / TURNS
	BIKE LANE
	HANDICAP
EXIT STOP	TRAFFIC PAINT
ONLY HED	TRAFFIC PAINT
	BUILDING
	BRIDGE
	CANOPY
	CENTER LINE PAINT
	CONCRETE
3560	ELEVATION TEXT
	CURB / GUTTER
	DIRT ROAD
	GOLF FAIRWAY
	FENCE
N 80000	GRID TEXT
3130	INDEX CONTOUR
	INTER CONTOUR
	ASPHALT PAVEMENT
	SWIMMING POOL
	RETAINING WALL
	PAVED ROAD
	RAILROAD
	TREE LINE
	GUARD RAIL
	PARKING STRIPES
	WASH

PROJECT
TRONOX

FLIGHT DATE:
DECEMBER 14, 2009

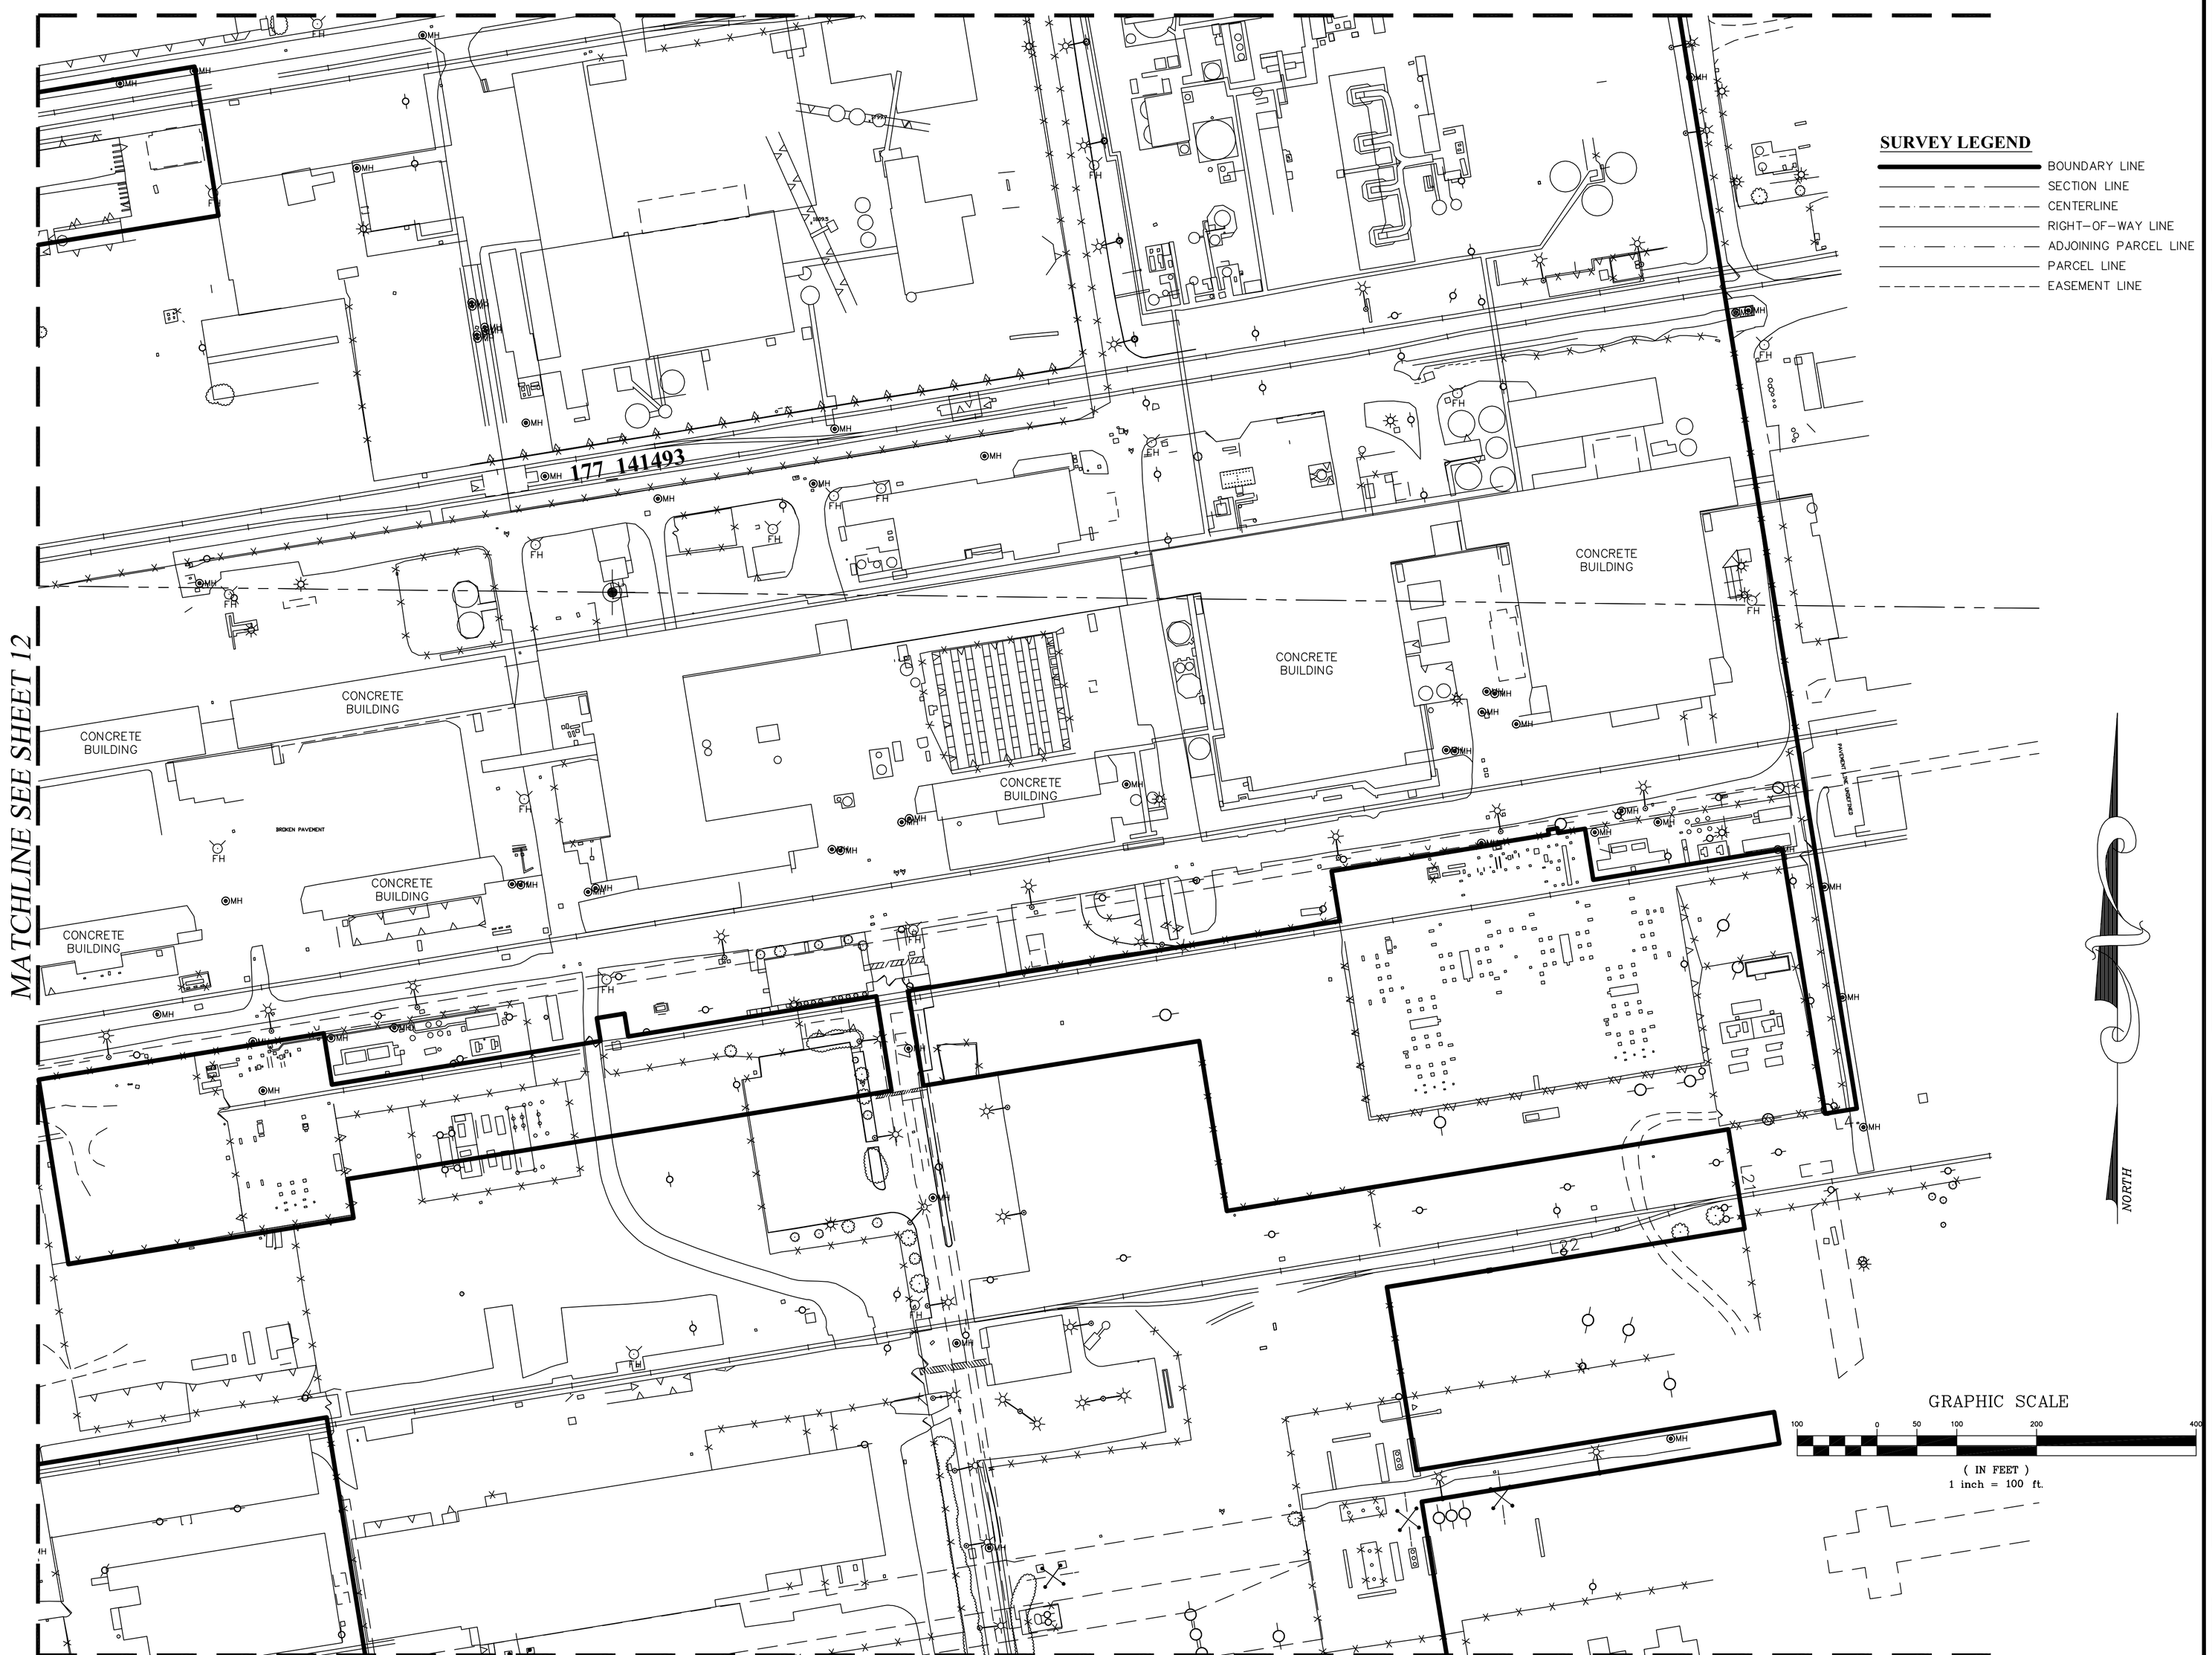

SURVEY LEGEND

- BOUNDARY LINE
- SECTION LINE
- CENTERLINE
- RIGHT–OF–WAY LINE
- ADJOINING PARCEL LINE
- PARCEL LINE
- EASEMENT LINE

NO.	DESCRIPTION	DATE	APP'D

DATE :
PM : MCK
DRAWN BY : MCK
DESIGNED BY :
CHECKED BY : CLA
ADA CHECKED : CLA
JOB NO. : 20095010
SCALE : 1"=100'

QUANTUM SURVEYING L.L.C.
332 Glistening Cloud Drive
Henderson, Nevada
89012
T. 702 879 4010
F. 702 947 9435
www.quantumsurveying.net

TRONOX

ALTA/ACSM LAND TITLE SURVEY

BEING A PORTION OF SECTION 12 AND A PORTION OF THE NORTH HALF OF SECTION 13 TOWNSHIP 22 SOUTH, RANGE 62 EAST M.D.M., CLARK COUNTY, NEVADA