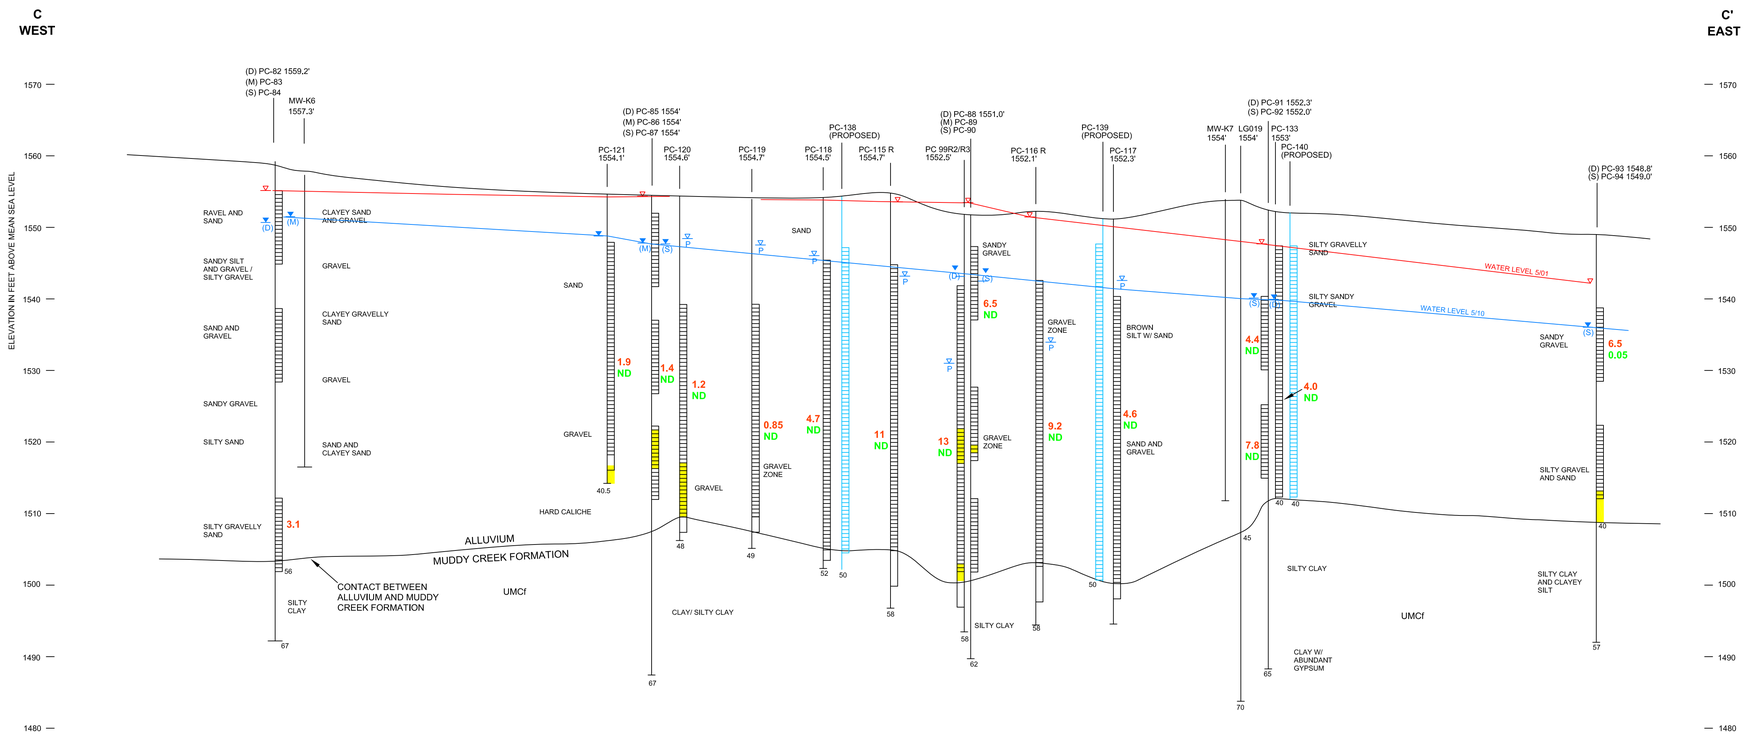

LEGEND

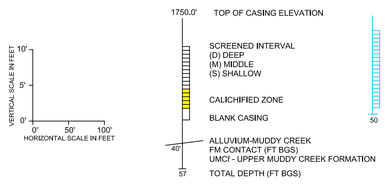

northgate environmental management, inc.

http://www.ngem.com

REVISIONS

NO.:	DESCRIPTION:	DATE:	BY:

DESIGNED BY: E. Krish
DRAWN BY: O. SLIVNYAK
CHECKED BY: J. OTIS
APPROVED BY: J. OTIS

WEST - EAST HYDROGEOLOGIC CROSS SECTION C-C'
SEEP WELL FIELD
MAY 2010
Annual Performance Report
Tronox Facility, Henderson, Nevada

PROJECT NUMBER: 2027.02.T.51
DATE: 08/26/10
SCALE: as noted

PLATE NUMBER:
5

SHEET NUMBER:
X

M:\01_Projects\2027_Tronox\2027_02_Perchlorate\T51_2010_Annual_Performance_Report\1Q_2010_APR\Plates - GW Cross Sections.dwg Layout: CC seep-wf User: oleg Aug 24, 2010 - 12:21pm