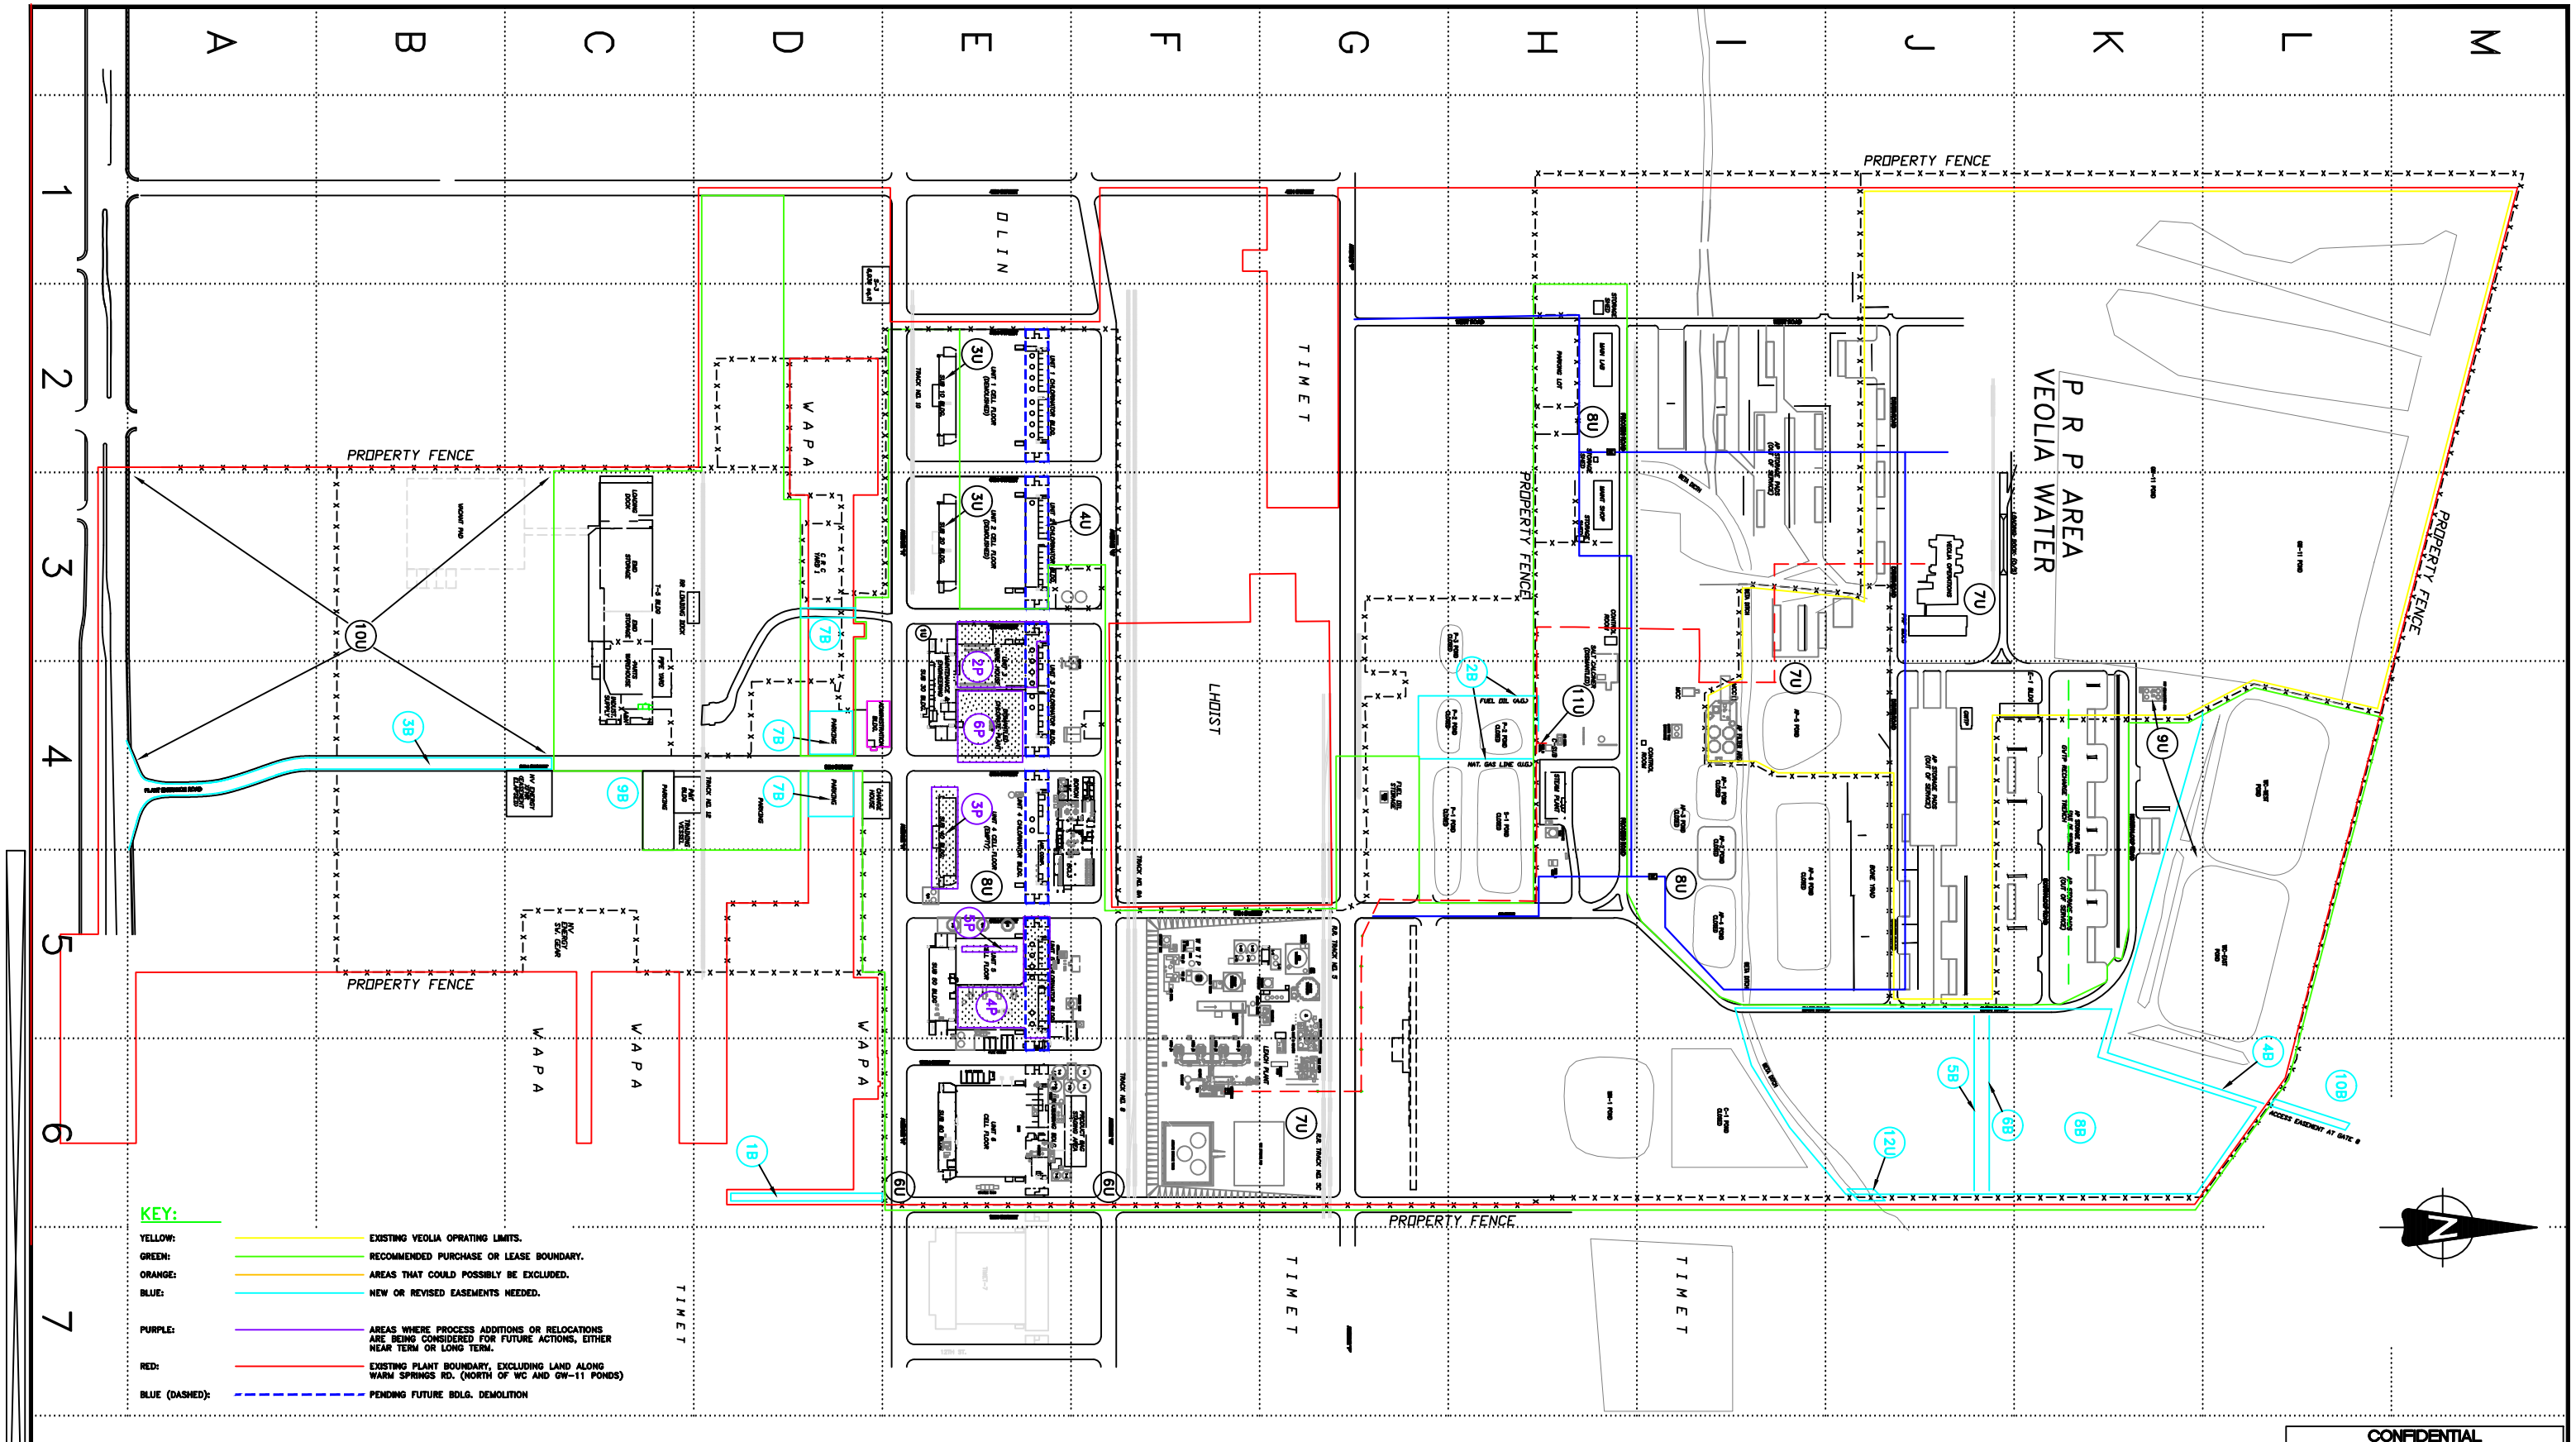

CONFIDENTIAL

PROPERTY OF TRONOX LLC
(FORMERLY KERR-MCGEE CHEMICAL)
MAY NOT BE REPRODUCED, COPIED OR USED FOR ANY PURPOSE WITHOUT THE WRITTEN PERMISSION OF TRONOX INCORPORATED

TOLERANCE UNLESS OTHERWISE SPECIFIED: FRACTIONS ±, 0.00 ±, 0.000 ±

Tronox LLC — 560 W. Lake Mead Parkway Henderson, NV 89015 • P.O. Box 55 Henderson, NV 89009

AFE No. _____ JOB No. _____

REVISIONS (DESTROY ALL PRINTS OF AN EARLIER DATE THAN LATEST REVISION)

REV	DESCRIPTION	BY	DATE
01	SUB 10 BLDG ADDED TO BOUNDARY	GMB	6/4/10
02	MODIFIED PARKING AREA/CRC YARD 1	GMB	6/29/10
03	RECOMMENDED BOUNDARY REVISED FROM "PURCHASE" TO "PURCHASE OR LEASE"	GMB	9/20/10
04	REMOVED UNIT 2 CHLORINATOR BUILDG. & EVAC ROUTE SOUTH OF UNIT 6	GMB	1/11/11
05	JAN. 12, 2011 MEETING UPDATES	GMB	1/12/11

TRONOX

APPROVED FOR CONSTRUCTION	BY	DATE		BY	DATE
SAFETY			PROCESS ENGR.		
ENVIRONMENTAL			PROJECT ENGR.		
MAINTENANCE			ENGR. MNGR.		
QUALITY			PROD. MNGR.		
INSTRUMENTATION			PLANT MNGR.		

DESIGN	DATE
DRAWN BY GM BUCO	10/3/09
PROJ. ENGR.	
ENGR. MNGR. SM HAIGH	

TRONOX DUE DILIGENCE HENDERSON FACILITY SITE MAP

SCALE: AS NOTED

DRAWING NO. A-00-1-169

SHEET 1 OF 2

REVISION 05